

4

3

2

1

D

D

C



C

B


B

A

A

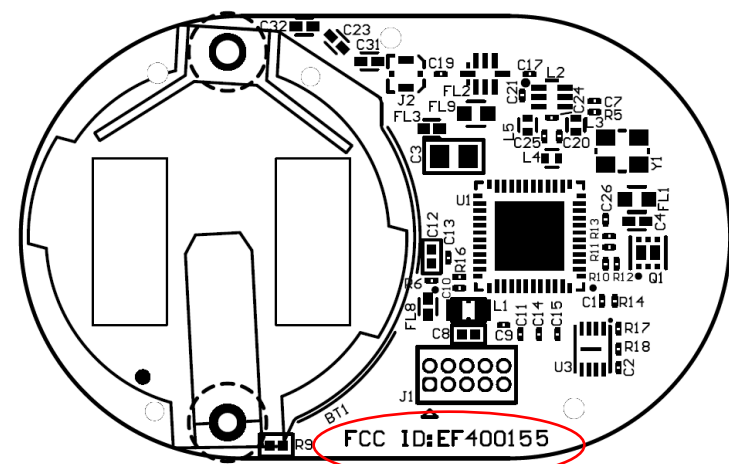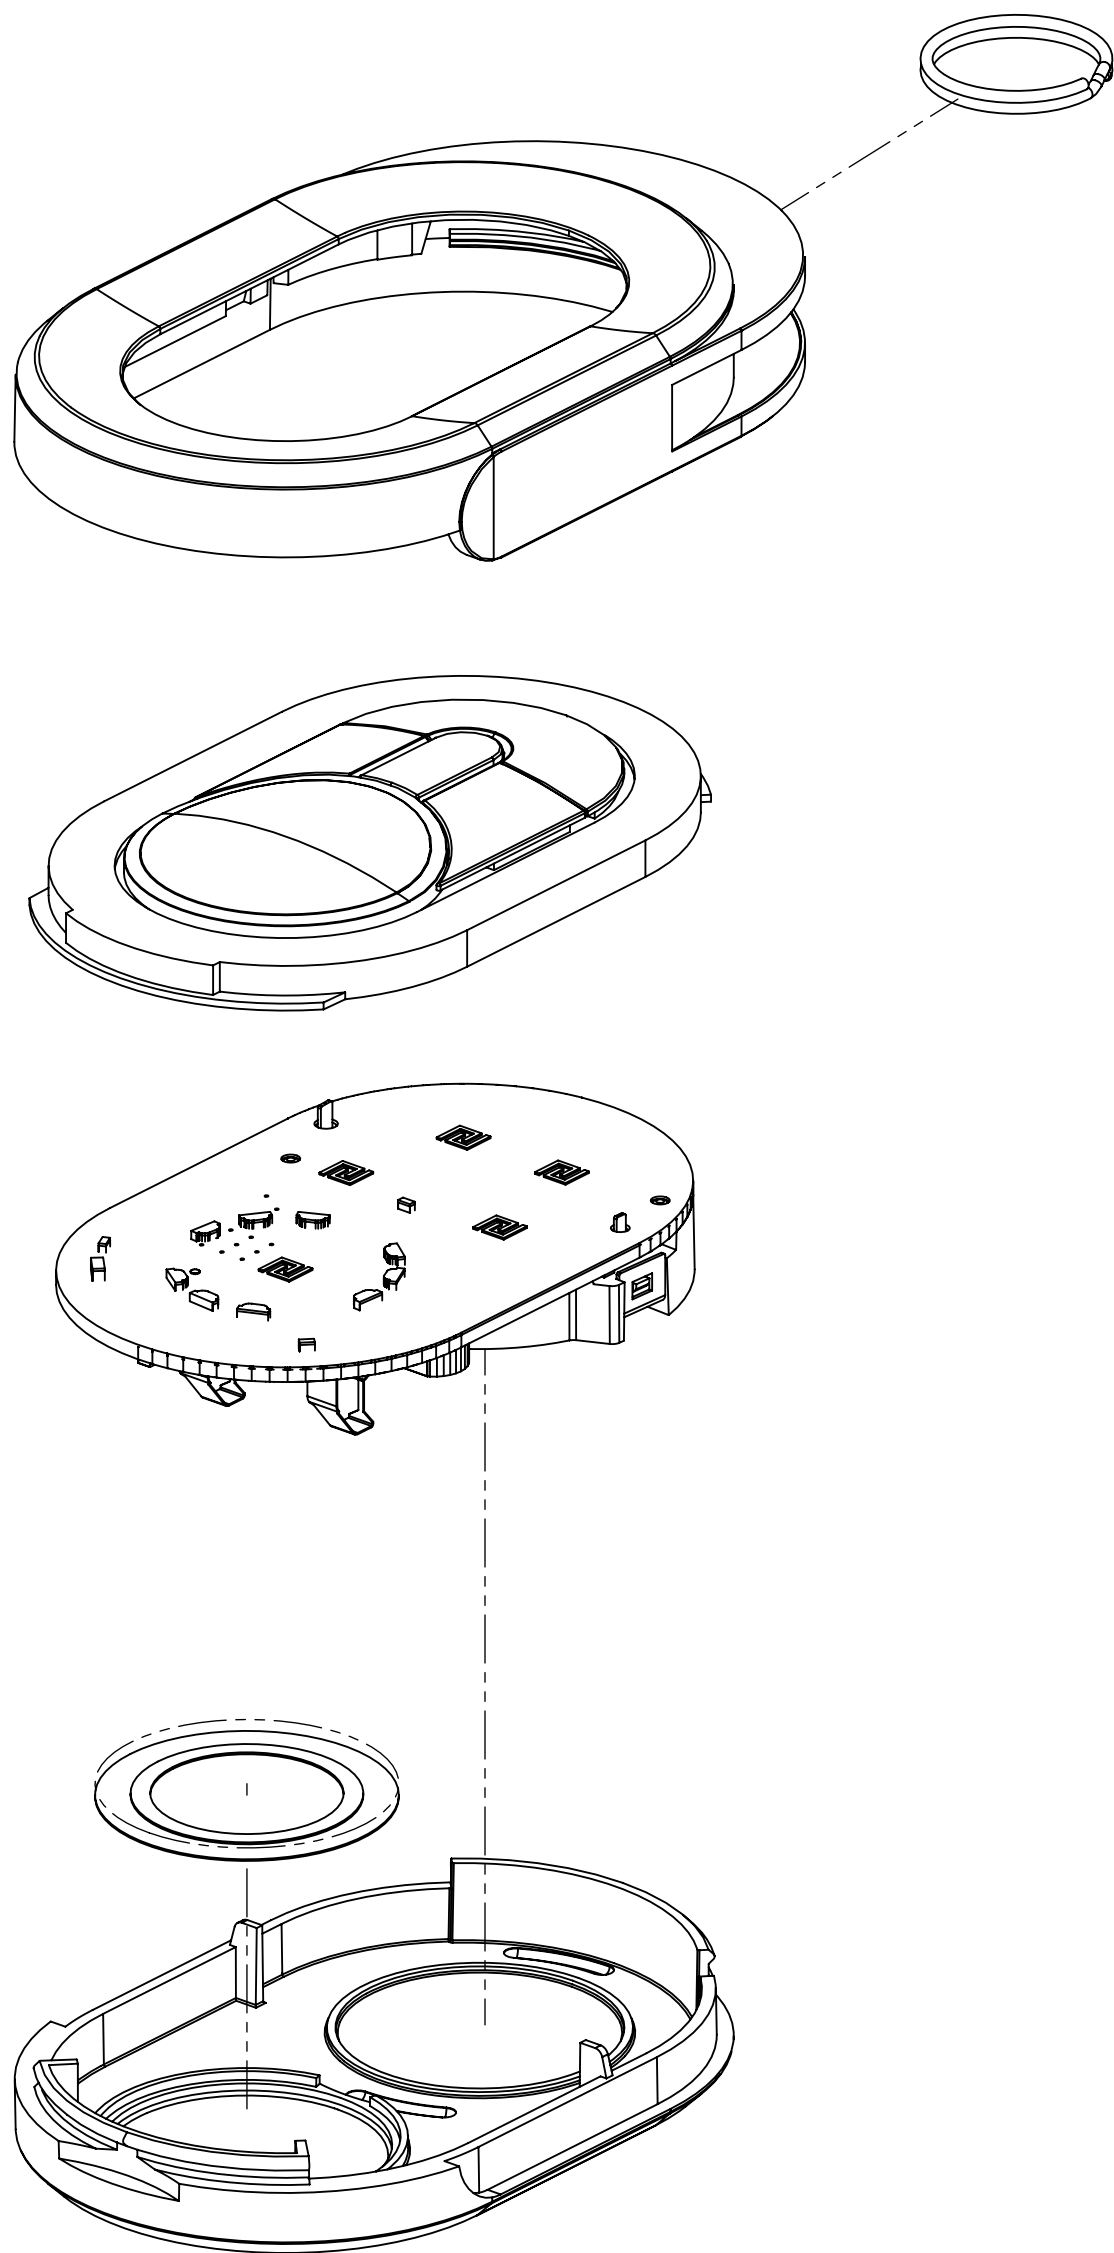

VIEWED FROM COMPONENT SIDE

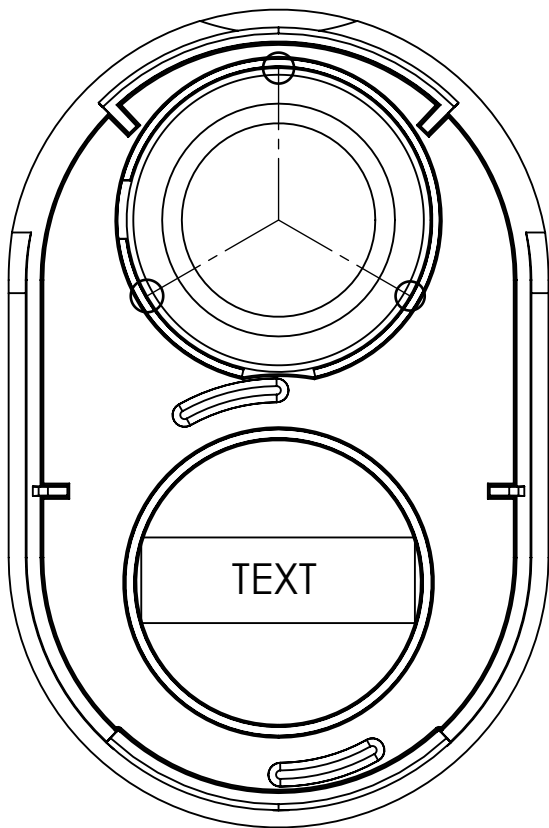

INSIDE BACK CASE



OUTSIDE BACK CASE

THE INFORMATION CONTAINED IN THIS DRAWING IS THE
SOLE PROPERTY OF NORTEK SECURITY & CONTROL. ANY
REPRODUCTION IN PART OR AS A WHOLE WITHOUT WRITTEN
PERMISSION OF NORTEK SECURITY & CONTROL IS PROHIBITED.

UNLESS OTHERWISE NOTED ALL DIMENSIONS ARE INCHES [MM]:	PROJECT:	
	CAD OPERATOR: P. BRKIC	
TOLERANCES: DECIMALS .XX±.01 [.3] .XXX±.005 [.13]	ANGLES: ± 0.5° ROUNDNESS: ±.005 [.13] FLATNESS: ±.005 [.13] CONCENTRICITY: ±.005 [.13]	DATE 3/26/2014
	CHECKED:	DATE
MATERIAL:	APPROVED:	DATE
	APPROVED:	DATE
FINISH:	APPROVED:	DATE
	APPROVED:	DATE
DO NOT SCALE DRAWING		


SEE SEPARATE PARTS LIST

NORTEK
SECURITY & CONTROL

ASSY, MECH, LFSFOB401

SIZE:

C

 

DRAWING NO.:

236300

REV.:

B

SCALE: 2 / 1


SHEET: 1 OF 1

4

3

2

1

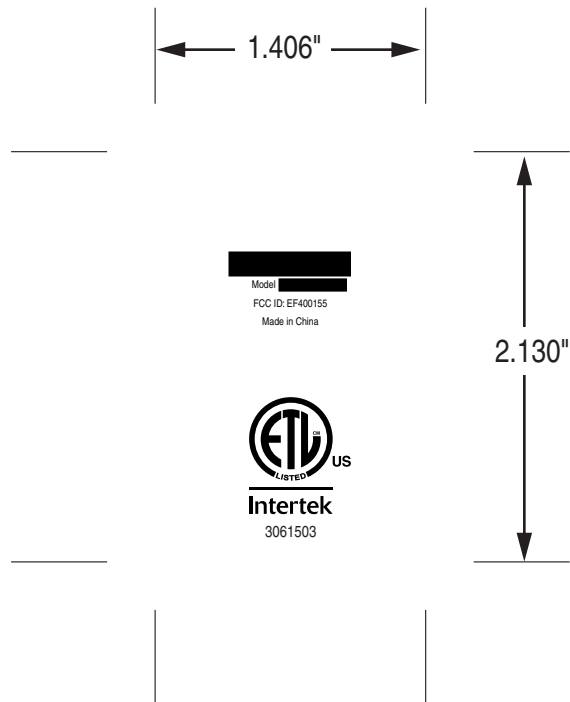

ARTWORK, FCC, NOVA, FOB
P/N: 10016758 A
MFG. PROCESS: PAD PRINTING
INK: PANTONE PMS COOL GRAY 6
NOTE 1: CROP MARKS ALIGN WITH PART EDGE
NOTE 2: FOR MECHANICAL DETAILS SEE DRAWING 236628
NOTE 3: ALL MATERIALS MUST BE RoHS COMPLIANT
TOLERANCE: $\pm .020$ "
SCALE: 1-1