PROPRIETARY NOTICE
This document and the information disclosed herein are proprietary data of Aviation Communication & Surveillance Systems, LLC.
Neither this document nor the information contained herein shall be reproduced, used, or disclosed to others without the written authorization of Aviation Communication

NOTICE
FREEDOM OF INFORMATION ACT (5 USC 552) AND DISCLOSURE OF CONFIDENTIAL INFORMATION GENERALLY (18 USC 1905)

THIS DOCUMENT IS BEING FURNISHED IN CONFIDENCE BY ACSS, LLC THE INFORMATION DISCLOSED HEREIN FALLS WITHIN EXEMPTION (b) (4) OF 5 USC 552 AND THE PROHIBITIONS OF 18 USC 1905.

EXPORT NOTICE (EAR)

THIS TECHNICAL DATA IS CONTROLLED UNDER THE EXPORT ADMINISTRATION REGULATIONS (EAR) AND MAY NOT BE EXPORTED TO A FOREIGN PERSON, EITHER IN THE U.S. OR ABROAD, WITHOUT THE PROPER AUTHORIZATION BY THE U.S. DEPARTMENT OF COMMERCE

REVISIONS

ECR NO	REV	ZONE	DESCRIPTION	
014656	-		INITIAL RELEASE	20-SEP-2013
015046 015047	A	F/9 H/7	REMOVED SW MOD INFO UPDATED TSO INFO	07-APR-2014
015187	B		UPDATED LABEL REMOVED NOTES 2 AND 3 ADDED NOTE 5	23-JULY-2014
015455	C	H/7	ADD FCC ID	06-OCT-2014

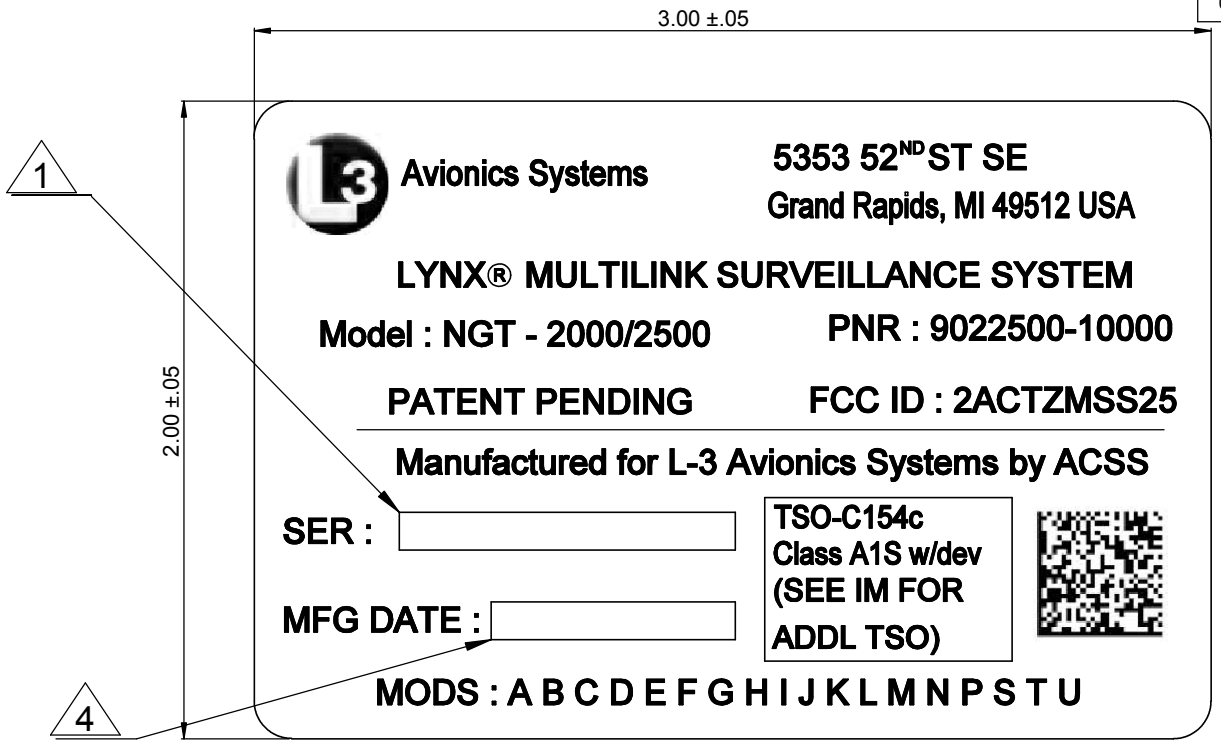

NOTES - UNLESS OTHERWISE SPECIFIED

1. SERIAL NO :THE APPLIANCE ARTICLE SHALL BE MARKED WITH A UNIQUE SERIAL NUMBER

~~2.~~

~~3.~~

4. ENTER DATE OF MANUFACTURE IN LOCATION SHOWN IN FORMAT MM/YYYY.

5. FOR ALL PART NUMBERS USE BRADY MATERIAL : WHITE POLYSTER (B-483) ADHESIVE BACKED.

9022500-10000	9022500-10000
NEXT ASSY	END ITEM
APPLICATION	

INTERPRET DIMENSIONS AND TOLERANCES PER ASME Y14.5-2009

UNLESS OTHERWISE SPECIFIED, DIMENSIONS ARE IN INCHES.

THIRD ANGLE PROJECTION

ACSS
Aviation Communication & Surveillance Systems
19810 North 7th Avenue
Phoenix, Arizona 85027-4400
An L-3 Communications & Thales Company

TITLE
NGT-2000/2500 End Item Label Drawing

DRAWING NO 9022502-001 REV C

CAGE CODE : 1WYD3 SHEET : 1 OF 1