


Block Diagram

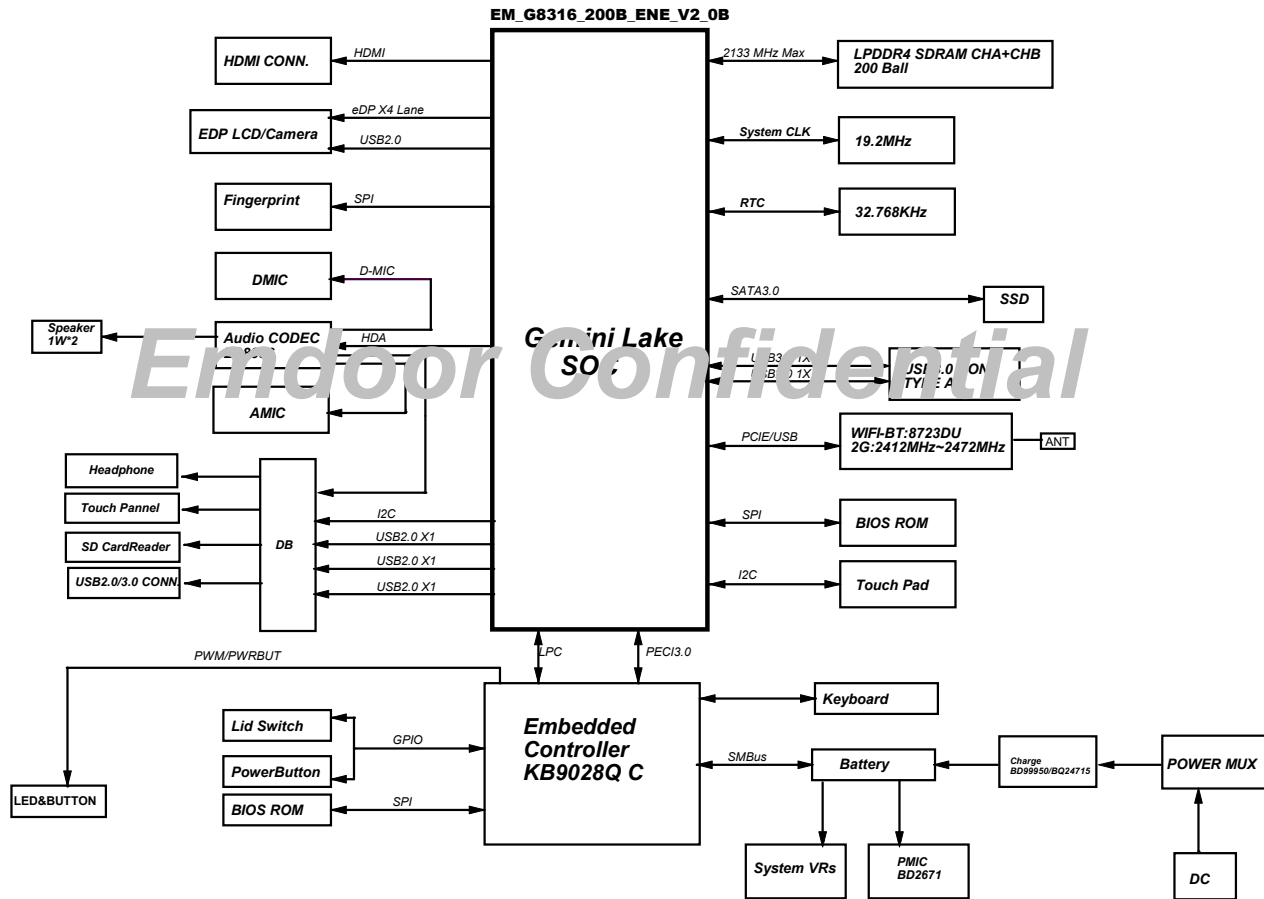



ECO No.	 亿德电子	http://www.endor.com		
Designer				
Reviewed				
Approved	Title:			
DO NOT REPRODUCE		Size A	SCHMATIC	Drawing No.
		Ver. 1.0		

TABLE OF CONTENTS

SHEET NO.	SHEET NAME
1	COVER PAGE
2	TABLE OF CONTENTS
3	GLK SOC-DDRM CH0
4	GLK SOC-DDRM CH1
5	GLK SOC-4 (PCI, USB, SATA)
6	GLK SOC-8 (PMU/PMIC, RTC)
7	GLK SOC-3 (DISPLAY)
8	GLK SOC-5 (I2C, I2P, GPIO)
9	GLK SOC-6 (I2S, QMC)
10	GLK SOC-7 (LPC, BVAUDIO)
11	GLK SOC-10 (POWER)
12	GLK SOC-9 (POWER)
13	GLK SOC-11, 12, 13 (GND)
14	GLK SOC- (DECAP)
15	GLK SOC- (STRAPS)
16	MEM_DDR4 CH0-1 of 4
17	MEM_DDR4 CH0-2 of 4
18	MEM_DDR4 CH1-1 of 4
19	MEM_DDR4 CH1-2 of 4
20	MEM_DDR4 CH0 TERMINATION
21	MEM_DDR4 CH1 TERMINATION
22	MEM_DDR4 CH0 STRAPS
23	MEM_DDR4 CH1 STRAPS
24	SYSTEM_FLASH
25	EMMC
26	SD CARD CONN, BLANK
27	SENSORS & TOUCHPAD
28	PCI, SATA MUX
29	M.2 PCIe SSD
30	WWAN
31	WLAN MODULE
32	DISPLAY
33	SATA CONNECTOR, BLANK
34	AUDIO CODEC
35	AUDIO, HEADSET AND SPEAKERS
36	BATTERY CHARGER
37	DC POWER JACK
38	HDMI LEVEL SHIFTER
39	HDMI CONNECTOR
40	POWER DELIVERY 5V AND 3.3V

SHEET NO.	SHEET NAME
41	PMIC1
42	PMIC2
43	PMIC3
44	PMIC4
45	TYPE-C PD CONTROLLER
46	TYPE-C SWITCH AND LDD
47	TYPE C CONNECTOR
48	EC-1
49	EC-2 (LED, LPC, DEBU)
50	EC-3 (KEYBOARD CONN)
51	DB CONN
52	USB 3.0 CONNECTOR
53	POWER BUTTON
54	MSIC
55	CHG IC LIST

I2C/SMBUS MAP

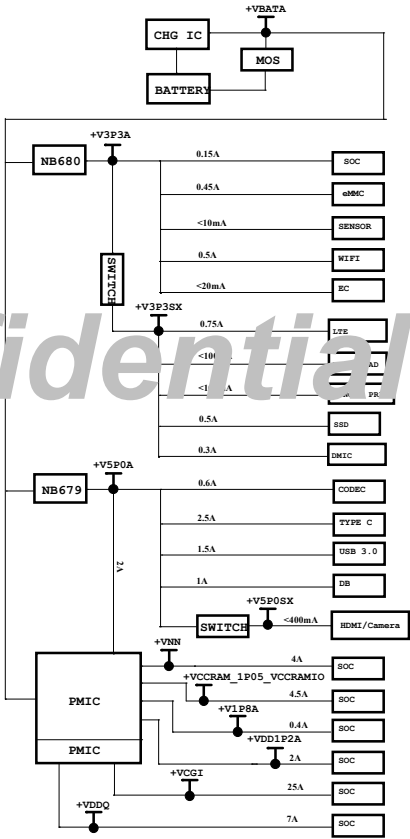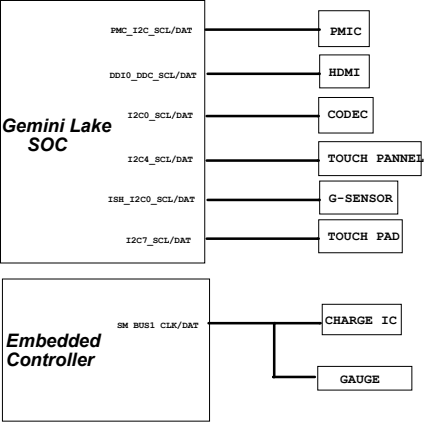


ECO No.		RETOP: www.andoor.com
Designer		
Rev/Issued		
Approved		
DO NOT REPRODUCE	REUSE	Drawing No.
FOR INTERNAL USE ONLY	Content	Rev: V1.0
	DATE: Wednesday, November 24, 2021	Sheet: 2 of 56

[illegible]

ECO No.			Http: www.amdoor.com	
Designer				
Reviewed				
Approved	Title:			
DO NOT REPRODUCE		Size	Drawing No.	Rev.
CUSTOMER		SCHMATIC		
Date: Wednesday, November 24, 2010		Sheet 3	of 56 V1.0	


01008
2204A_P5088A_1550_KCZ
Name:
Base:
Suffix:

DDR4_L1P1_L24		DDR4_L1P1_L24	
17	M1_B_D0B8	AD7	DDR1CHDQD0_D0A0_D0B8_D0B8
17	M1_A_D0B8	BD7	DDR1CHDQD1_D0A1_D0B8_D0B8
17	M1_B_D0B10	BC1	DDR1CHDQD2_D0A2_D0B10_D0B10
17	M1_A_D0B10	AD1	DDR1CHDQD3_D0A3_D0B11_D0B11
17	M1_B_D0B12	BA3	DDR1CHDQD4_D0A4_D0B12_D0B12
17	M1_A_D0B12	BD3	DDR1CHDQD5_D0A5_D0B13_D0B13
17	M1_B_D0B14	BE2	DDR1CHDQD6_D0A6_D0B14_D0B14
17	M1_A_D0B14	BE2	DDR1CHDQD7_D0A7_D0B15_D0B15
17	M1_B_D0B16	AD7	DDR1CHDQD8_D0A8_D0B16_D0B16
17	M1_A_D0B16	BD7	DDR1CHDQD9_D0A9_D0B17_D0B17
17	M1_B_D0B18	AD17	DDR1CHDQD10_D0A10_D0B18_D0B18
17	M1_A_D0B18	BD17	DDR1CHDQD11_D0A11_D0B19_D0B19
17	M1_B_D0B20	AD17	DDR1CHDQD12_D0A12_D0B20_D0B20
17	M1_A_D0B20	BD17	DDR1CHDQD13_D0A13_D0B21_D0B21
17	M1_B_D0B22	AD17	DDR1CHDQD14_D0A14_D0B22_D0B22
17	M1_A_D0B22	BD17	DDR1CHDQD15_D0A15_D0B23_D0B23
17	M1_B_D0B24	AD17	DDR1CHDQD16_D0A16_D0B24_D0B24
17	M1_A_D0B24	BD17	DDR1CHDQD17_D0A17_D0B25_D0B25
17	M1_B_D0B26	AD17	DDR1CHDQD18_D0A18_D0B26_D0B26
17	M1_A_D0B26	BD17	DDR1CHDQD19_D0A19_D0B27_D0B27
17	M1_B_D0B28	AD17	DDR1CHDQD20_D0A20_D0B28_D0B28
17	M1_A_D0B28	BD17	DDR1CHDQD21_D0A21_D0B29_D0B29
17	M1_B_D0B30	AD17	DDR1CHDQD22_D0A22_D0B30_D0B30
17	M1_A_D0B30	BD17	DDR1CHDQD23_D0A23_D0B31_D0B31
17	M1_B_D0B32	AD17	DDR1CHDQD24_D0A24_D0B32_D0B32
17	M1_A_D0B32	BD17	DDR1CHDQD25_D0A25_D0B33_D0B33
17	M1_B_D0B34	AD17	DDR1CHDQD26_D0A26_D0B34_D0B34
17	M1_A_D0B34	BD17	DDR1CHDQD27_D0A27_D0B35_D0B35
17	M1_B_D0B36	AD17	DDR1CHDQD28_D0A28_D0B36_D0B36
17	M1_A_D0B36	BD17	DDR1CHDQD29_D0A29_D0B37_D0B37
17	M1_B_D0B38	AD17	DDR1CHDQD30_D0A30_D0B38_D0B38
17	M1_A_D0B38	BD17	DDR1CHDQD31_D0A31_D0B39_D0B39
17	M1_B_D0B40	AD17	DDR1CHDQD32_D0A32_D0B40_D0B40
17	M1_A_D0B40	BD17	DDR1CHDQD33_D0A33_D0B41_D0B41
17	M1_B_D0B42	AD17	DDR1CHDQD34_D0A34_D0B42_D0B42
17	M1_A_D0B42	BD17	DDR1CHDQD35_D0A35_D0B43_D0B43
17	M1_B_D0B44	AD17	DDR1CHDQD36_D0A36_D0B44_D0B44
17	M1_A_D0B44	BD17	DDR1CHDQD37_D0A37_D0B45_D0B45
17	M1_B_D0B46	AD17	DDR1CHDQD38_D0A38_D0B46_D0B46
17	M1_A_D0B46	BD17	DDR1CHDQD39_D0A39_D0B47_D0B47
17	M1_B_D0B48	AD17	DDR1CHDQD40_D0A40_D0B48_D0B48
17	M1_A_D0B48	BD17	DDR1CHDQD41_D0A41_D0B49_D0B49
17	M1_B_D0B50	AD17	DDR1CHDQD42_D0A42_D0B50_D0B50
17	M1_A_D0B50	BD17	DDR1CHDQD43_D0A43_D0B51_D0B51
17	M1_B_D0B52	AD17	DDR1CHDQD44_D0A44_D0B52_D0B52
17	M1_A_D0B52	BD17	DDR1CHDQD45_D0A45_D0B53_D0B53
17	M1_B_D0B54	AD17	DDR1CHDQD46_D0A46_D0B54_D0B54
17	M1_A_D0B54	BD17	DDR1CHDQD47_D0A47_D0B55_D0B55
17	M1_B_D0B56	AD17	DDR1CHDQD48_D0A48_D0B56_D0B56
17	M1_A_D0B56	BD17	DDR1CHDQD49_D0A49_D0B57_D0B57
17	M1_B_D0B58	AD17	DDR1CHDQD50_D0A50_D0B58_D0B58
17	M1_A_D0B58	BD17	DDR1CHDQD51_D0A51_D0B59_D0B59
17	M1_B_D0B60	AD17	DDR1CHDQD52_D0A52_D0B60_D0B60
17	M1_A_D0B60	BD17	DDR1CHDQD53_D0A53_D0B61_D0B61
17	M1_B_D0B62	AD17	DDR1CHDQD54_D0A54_D0B62_D0B62
17	M1_A_D0B62	BD17	DDR1CHDQD55_D0A55_D0B63_D0B63
17	M1_B_D0B64	AD17	DDR1CHDQD56_D0A56_D0B64_D0B64
17	M1_A_D0B64	BD17	DDR1CHDQD57_D0A57_D0B65_D0B65
17	M1_B_D0B66	AD17	DDR1CHDQD58_D0A58_D0B66_D0B66
17	M1_A_D0B66	BD17	DDR1CHDQD59_D0A59_D0B67_D0B67
17	M1_B_D0B68	AD17	DDR1CHDQD60_D0A60_D0B68_D0B68
17	M1_A_D0B68	BD17	DDR1CHDQD61_D0A61_D0B69_D0B69
17	M1_B_D0B70	AD17	DDR1CHDQD62_D0A62_D0B70_D0B70
17	M1_A_D0B70	BD17	DDR1CHDQD63_D0A63_D0B71_D0B71
17	M1_B_D0B72	AD17	DDR1CHDQD64_D0A64_D0B72_D0B72
17	M1_A_D0B72	BD17	DDR1CHDQD65_D0A65_D0B73_D0B73
17	M1_B_D0B74	AD17	DDR1CHDQD66_D0A66_D0B74_D0B74
17	M1_A_D0B74	BD17	DDR1CHDQD67_D0A67_D0B75_D0B75
17	M1_B_D0B76	AD17	DDR1CHDQD68_D0A68_D0B76_D0B76
17	M1_A_D0B76	BD17	DDR1CHDQD69_D0A69_D0B77_D0B77
17	M1_B_D0B78	AD17	DDR1CHDQD70_D0A70_D0B78_D0B78
17	M1_A_D0B78	BD17	DDR1CHDQD71_D0A71_D0B79_D0B79
17	M1_B_D0B80	AD17	DDR1CHDQD72_D0A72_D0B80_D0B80
17	M1_A_D0B80	BD17	DDR1CHDQD73_D0A73_D0B81_D0B81
17	M1_B_D0B82	AD17	DDR1CHDQD74_D0A74_D0B82_D0B82
17	M1_A_D0B82	BD17	DDR1CHDQD75_D0A75_D0B83_D0B83
17	M1_B_D0B84	AD17	DDR1CHDQD76_D0A76_D0B84_D0B84
17	M1_A_D0B84	BD17	DDR1CHDQD77_D0A77_D0B85_D0B85
17	M1_B_D0B86	AD17	DDR1CHDQD78_D0A78_D0B86_D0B86
17	M1_A_D0B86	BD17	DDR1CHDQD79_D0A79_D0B87_D0B87
17	M1_B_D0B88	AD17	DDR1CHDQD80_D0A80_D0B88_D0B88
17	M1_A_D0B88	BD17	DDR1CHDQD81_D0A81_D0B89_D0B89
17	M1_B_D0B90	AD17	DDR1CHDQD82_D0A82_D0B90_D0B90
17	M1_A_D0B90	BD17	DDR1CHDQD83_D0A83_D0B91_D0B91
17	M1_B_D0B92	AD17	DDR1CHDQD84_D0A84_D0B92_D0B92
17	M1_A_D0B92	BD17	DDR1CHDQD85_D0A85_D0B93_D0B93
17	M1_B_D0B94	AD17	DDR1CHDQD86_D0A86_D0B94_D0B94
17	M1_A_D0B94	BD17	DDR1CHDQD87_D0A87_D0B95_D0B95
17	M1_B_D0B96	AD17	DDR1CHDQD88_D0A88_D0B96_D0B96
17	M1_A_D0B96	BD17	DDR1CHDQD89_D0A89_D0B97_D0B97
17	M1_B_D0B98	AD17	DDR1CHDQD90_D0A90_D0B98_D0B98
17	M1_A_D0B98	BD17	DDR1CHDQD91_D0A91_D0B99_D0B99
17	M1_B_D0B100	AD17	DDR1CHDQD92_D0A92_D0B100_D0B100
17	M1_A_D0B100	BD17	DDR1CHDQD93_D0A93_D0B101_D0B101
17	M1_B_D0B102	AD17	DDR1CHDQD94_D0A94_D0B102_D0B102
17	M1_A_D0B102	BD17	DDR1CHDQD95_D0A95_D0B103_D0B103
17	M1_B_D0B104	AD17	DDR1CHDQD96_D0A96_D0B104_D0B104
17	M1_A_D0B104	BD17	DDR1CHDQD97_D0A97_D0B105_D0B105
17	M1_B_D0B106	AD17	DDR1CHDQD98_D0A98_D0B106_D0B106
17	M1_A_D0B106	BD17	DDR1CHDQD99_D0A99_D0B107_D0B107
17	M1_B_D0B108	AD17	DDR1CHDQD100_D0A100_D0B108_D0B108
17	M1_A_D0B108	BD17	DDR1CHDQD101_D0A101_D0B109_D0B109
17	M1_B_D0B110	AD17	DDR1CHDQD102_D0A102_D0B110_D0B110
17	M1_A_D0B110	BD17	DDR1CHDQD103_D0A103_D0B111_D0B111
17	M1_B_D0B112	AD17	DDR1CHDQD104_D0A104_D0B112_D0B112
17	M1_A_D0B112	BD17	DDR1CHDQD105_D0A105_D0B113_D0B113
17	M1_B_D0B114	AD17	DDR1CHDQD106_D0A106_D0B114_D0B114
17	M1_A_D0B114	BD17	DDR1CHDQD107_D0A107_D0B115_D0B115
17	M1_B_D0B116	AD17	DDR1CHDQD108_D0A108_D0B116_D0B116
17	M1_A_D0B116	BD17	DDR1CHDQD109_D0A109_D0B117_D0B117
17	M1_B_D0B118	AD17	DDR1CHDQD110_D0A110_D0B118_D0B118
17	M1_A_D0B118	BD17	DDR1CHDQD111_D0A111_D0B119_D0B119
17	M1_B_D0B120	AD17	DDR1CHDQD112_D0A112_D0B120_D0B120
17	M1_A_D0B120	BD17	DDR1CHDQD113_D0A113_D0B121_D0B121
17	M1_B_D0B122	AD17	DDR1CHDQD114_D0A114_D0B122_D0B122
17	M1_A_D0B122	BD17	DDR1CHDQD115_D0A115_D0B123_D0B123
17	M1_B_D0B124	AD17	DDR1CHDQD116_D0A116_D0B124_D0B124
17	M1_A_D0B124	BD17	DDR1CHDQD117_D0A117_D0B125_D0B125
17	M1_B_D0B126	AD17	DDR1CHDQD118_D0A118_D0B126_D0B126
17	M1_A_D0B126	BD17	DDR1CHDQD119_D0A119_D0B127_D0B127
17	M1_B_D0B128	AD17	DDR1CHDQD120_D0A120_D0B128_D0B128
17	M1_A_D0B128	BD17	DDR1CHDQD121_D0A121_D0B129_D0B129
17	M1_B_D0B130	AD17	DDR1CHDQD122_D0A122_D0B130_D0B130
17	M1_A_D0B130	BD17	DDR1CHDQD123_D0A123_D0B131_D0B131
17	M1_B_D0B132	AD17	DDR1CHDQD124_D0A124_D0B132_D0B132
17	M1_A_D0B132	BD17	DDR1CHDQD125_D0A125_D0B133_D0B133
17	M1_B_D0B134	AD17	DDR1CHDQD126_D0A126_D0B134_D0B134
17	M1_A_D0B134	BD17	DDR1CHDQD127_D0A127_D0B135_D0B135
17	M1_B_D0B136	AD17	DDR1CHDQD128_D0A128_D0B136_D0B136
17	M1_A_D0B136	BD17	DDR1CHDQD129_D0A129_D0B137_D0B137
17	M1_B_D0B138	AD17	DDR1CHDQD130_D0A130_D0B138_D0B138
17	M1_A_D0B138	BD17	DDR1CHDQD131_D0A131_D0B139_D0B139
17	M1_B_D0B140	AD17	DDR1CHDQD132_D0A132_D0B140_D0B140
17	M1_A_D0B140	BD17	DDR1CHDQD133_D0A133_D0B141_D0B141
17	M1_B_D0B142	AD17	DDR1CHDQD134_D0A134_D0B142_D0B142
17	M1_A_D0B142	BD17	DDR1CHDQD135_D0A135_D0B143_D0B143
17	M1_B_D0B144	AD17	DDR1CHDQD136_D0A136_D0B144_D0B144
17	M1_A_D0B144	BD17	DDR1CHDQD137_D0A137_D0B145_D0B145
17	M1_B_D0B146	AD17	DDR1CHDQD138_D0A138_D0B146_D0B146
17	M1_A_D0B146	BD17	DDR1CHDQD139_D0A139_D0B147_D0B147
17	M1_B_D0B148	AD17	DDR1CHDQD140_D0A140_D0B148_D0B148
17	M1_A_D0B148	BD17	DDR1CHDQD141_D0A141_D0B149_D0B149
17	M1_B_D0B150	AD17	DDR1CHDQD142_D0A142_D0B150_D0B150
17	M1_A_D0B150	BD17	DDR1CHDQD143_D0A143_D0B151_D0B151
17	M1_B_D0B152	AD17	DDR1CHDQD144_D0A144_D0B152_D0B152
17	M1_A_D0B152	BD17	DDR1CHDQD145_D0A145_D0B153_D0B153
17	M1_B_D0B154	AD17	DDR1CHDQD146_D0A146_D0B154_D0B154
17	M1_A_D0B154	BD17	DDR1CHDQD147_D0A147_D0B155_D0B155
17	M1_B_D0B156	AD17	DDR1CHDQD148_D0A148_D0B156_D0B156
17	M1_A_D0B156	BD17	DDR1CHDQD149_D0A149_D0B157_D0B157
17	M1_B_D0B158	AD17	DDR1CHDQD150_D0A150_D0B158_D0B158
17	M1_A_D0B158	BD17	DDR1CHDQD151_D0A151_D0B159_D0B159
17	M1_B_D0B160	AD17	DDR1CHDQD152_D0A152_D0B160_D0B160
17	M1_A_D0B160	BD17	DDR1CHDQD153_D0A153_D0B161_D0B161
17	M1_B_D0B162	AD17	DDR1CHDQD154_D0A154_D0B162_D0B162
17	M1_A_D0B162	BD17	DDR1CHDQD155_D0A155_D0B163_D0B163
17	M1_B_D0B164	AD17	DDR1CHDQD156_D0A156_D0B164_D0B164
17	M1_A_D0B164	BD17	DDR1CHDQD157_D0A157_D0B165_D0B165
17	M1_B_D0B166	AD17	DDR1CHDQD158_D0A158_D0B166_D0B166
17	M1_A_D0B166	BD17	DDR1CHDQD159_D0A159_D0B167_D0B167
17	M1_B_D0B168	AD17	DDR1CHDQD160_D0A160_D0B168_D0B168
17	M1_A_D0B168	BD17	DDR1CHDQD161_D0A161_D0B169_D0B169
17	M1_B_D0B170	AD17	DDR1CHDQD162_D0A162_D0B170_D0B170
17	M1_A_D0B170	BD17	DDR1CHDQD163_D0A163_D0B171_D0B171
17	M1_B_D0B172	AD17	DDR1CHDQD164_D0A164_D0B172_D0B172
17	M1_A_D0B172	BD17	DDR1CHDQD165_D0A165_D0B173_D0B173
17	M1_B_D0B174	AD17	DDR1CHDQD166_D0A166_D0B174_D0B174
17	M1_A_D0B174	BD17	DDR1CHDQD167_D0A167_D0B175_D0B175
17	M1_B_D0B176	AD17	DDR1CHDQD168_D0A168_D0B176_D0B176
17	M1_A_D0B176	BD17	DDR1CHDQD169_D0A169_D0B177_D0B177
17	M1_B_D0B178	AD17	DDR1CHDQD170_D0A170_D0B178_D0B178
17	M1_A_D0B178	BD17	DDR1CHDQD171_D0A171_D0B179_D0B179
17	M1_B_D0B180	AD17	DDR1CHDQD172_D0A172_D0B180_D0B180
17	M1_A_D0B180	BD17	DDR1CHDQD173_D0A173_D0B181_D0B181
17	M1_B_D0B182	AD17	DDR1CHDQD174_D0A174_D0B182_D0B182
17	M1_A_D0B182	BD17	DDR1CHDQD175_D0A175_D0B183_D0B183
17	M1_B_D0B184	AD17	DDR1CHDQD176_D0A176_D0B184_D0B184
17	M1_A_D0B184	BD17	DDR1CHDQD177_D0A177_D0B185_D0B185
17	M1_B_D0B186	AD17	DDR1CHDQD178_D0A178_D0B186_D0B186
17	M1_A_D0B186	BD17	DDR1CHDQD179_D0A179_D0B187_D0B187
17	M1_B_D0B188	AD17	DDR1CHDQD180_D0A180_D0B188_D0B188
17	M1_A_D0B188	BD17	DDR1CHDQD181_D0A181_D0B189_D0B189
17	M1_B_D0B190	AD17	DDR1CHDQD182_D0A182_D0B190_D0B190
17	M1_A_D0B190	BD17	DDR1CHDQD183_D0A183_D0B191_D0B191
17	M1_B_D0B192	AD17	DDR1CHDQD184_D0A184_D0B192_D0B192
17	M1_A_D0B192	BD17	DDR1CHDQD185_D0A185_D0B193_D0B193
17	M1_B_D0B194	AD17	DDR1CHDQD186_D0A186_D0B194_D0B194
17	M1_A_D0B194	BD17	DDR1CHDQD187_D0A187_D0B195_D0B195
17	M1_B_D0B196	AD17	DDR1CHDQD188_D0A188_D0B196_D0B196
17	M1_A_D0B196	BD17	DDR1CHDQD189_D0A189_D0B197_D0B197
17	M1_B_D0B198	AD17	DDR1CHDQD190_D0A190_D0B198_D0B198
17	M1_A_D0B198	BD17	DDR1CHDQD191_D0A191_D0B199_D0B199
17	M1_B_D0B200	AD17	DDR1CHDQD192_D0A192_D0B200_D0B200
17	M1_A_D0B200	BD17	DDR1CHDQD193_D0A193_D0B201_D0B201
17	M1_B_D0B202	AD17	DDR1CHDQD194_D0A194_D0B202_D0B202
17	M1_A_D0B202	BD17	DDR1CHDQD195_D0A195_D0B203_D0B203
17	M1_B_D0B204	AD17	DDR1CHDQD196_D0A196_D0B204_D0B204
17	M1_A_D0B204	BD17	DDR1CHDQD197_D0A197_D0B205_D0

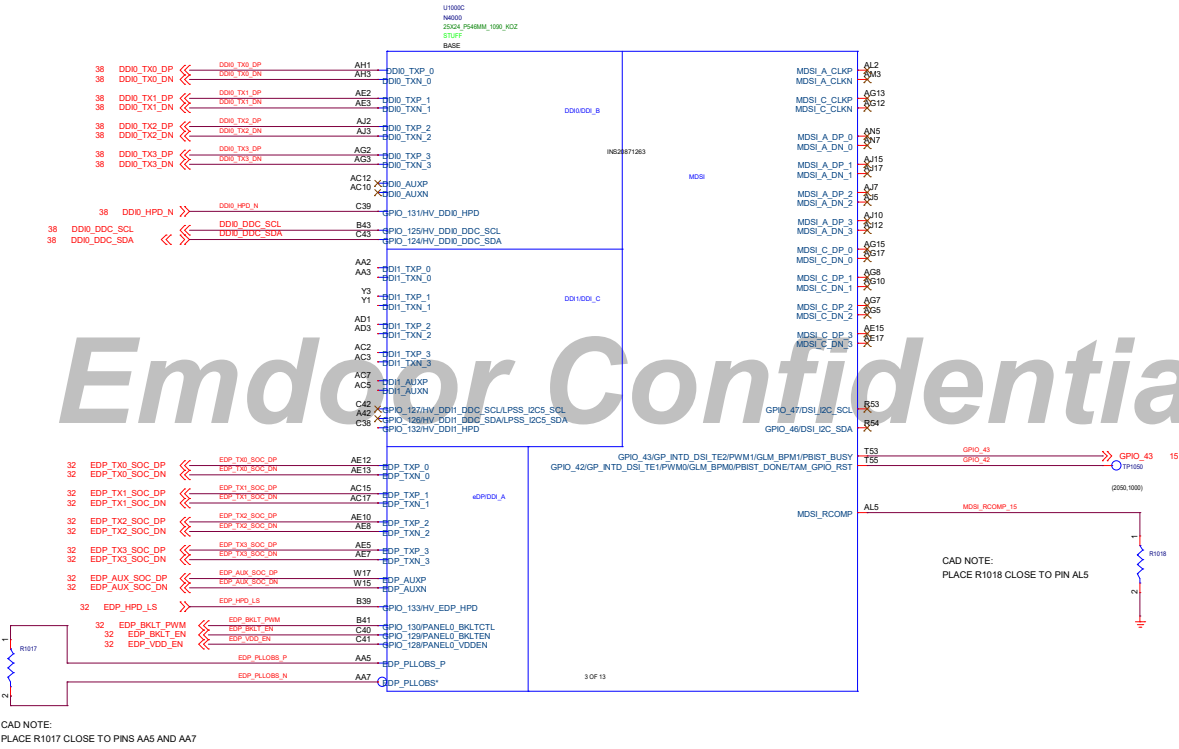


CAD NOTE:
PLACE R1017 CLOSE TO PINS AA5 AND AA7

ECO No.		REfp: www.emdcor.com
Designer		
Rev/Issued		
Approved		
DO NOT REPRODUCED	REUSE	Drawing No.
FOR INTERNAL USE ONLY	Customer	Rev
	DATE: Wednesday, November 24, 2010	Sheet: 5 of 56

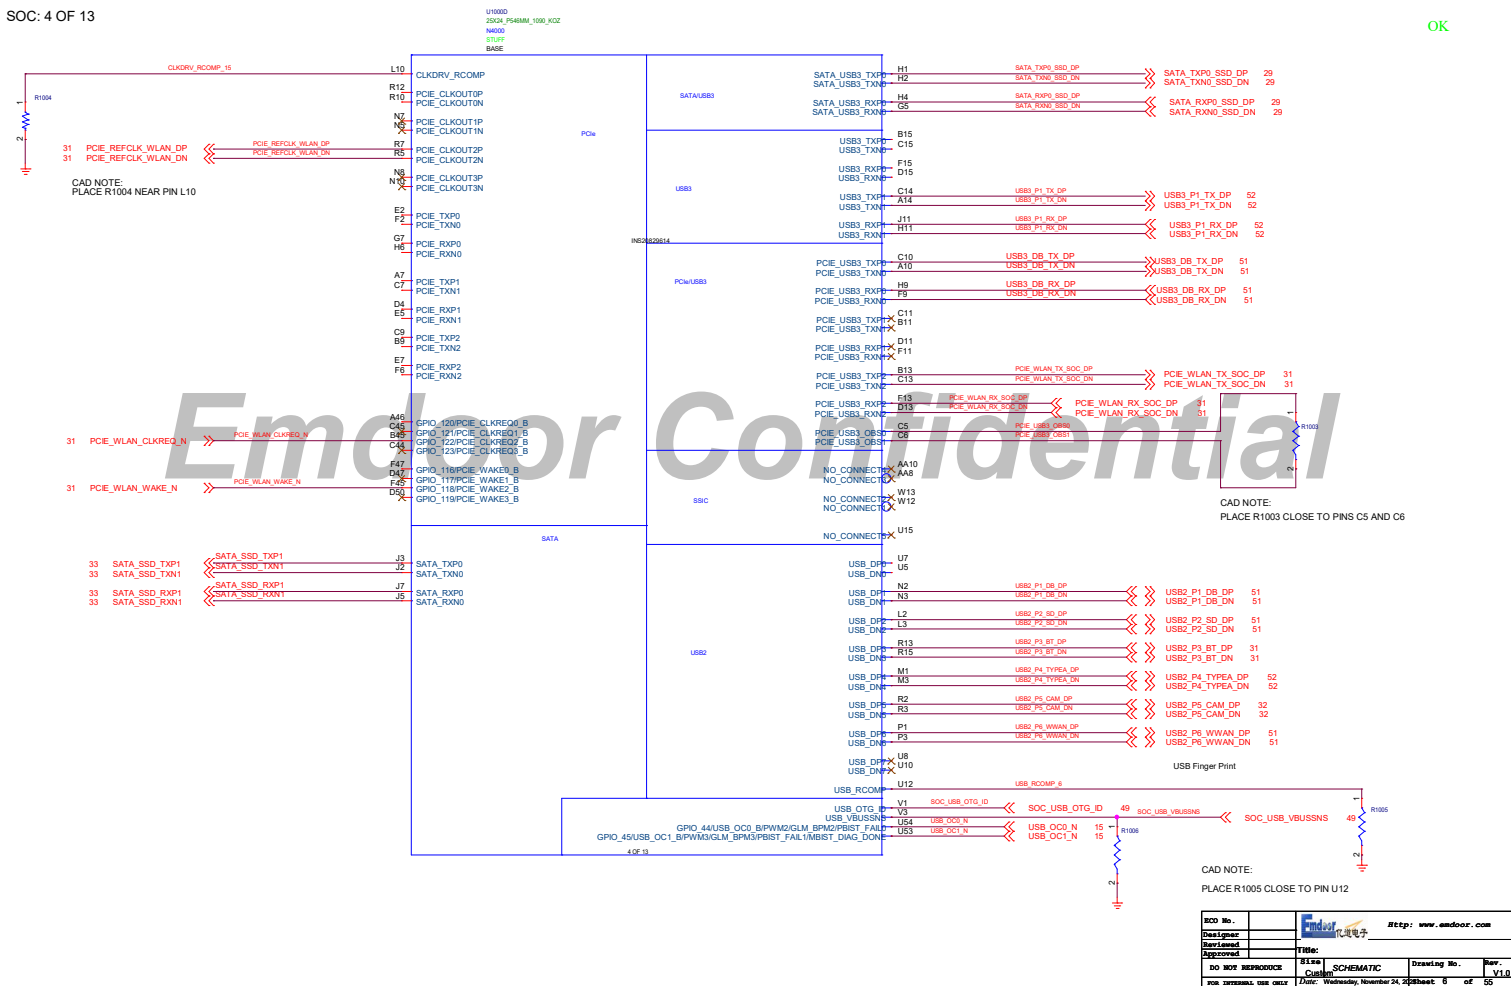




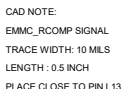


ECO No.		 亿道电子	Http: www.emsdoor.com	
Designer				
Reviewed				
Approved				
		Title:		
DO NOT REPRODUCE		Size	Drawing No.	Rev.
OR REPRODUCED IN ANY MANNER		Customer	V1.0	
		Date:	Wednesday, November 24, 2010	Sheet 9 of 96



Emdoor Confidential

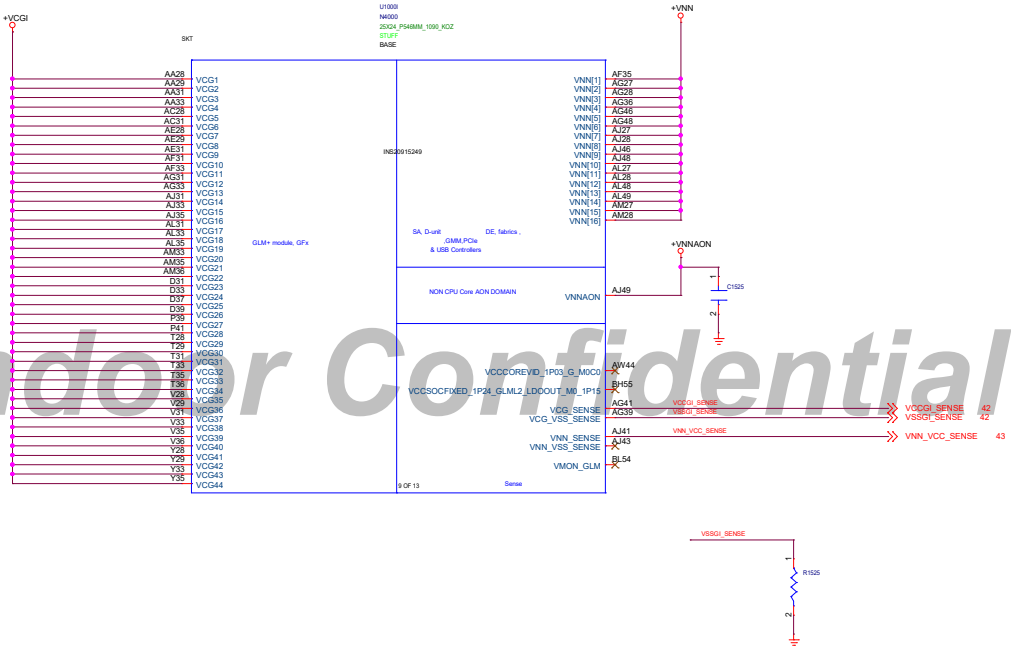

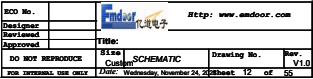


SOC: GND

U1000K
N4000
2520A_P548MM_100_KCZ
STUFF
BASE






U1000L
N4000
2520A_P548MM_100_KCZ
STUFF
BASE

U1000M
N4000
2520A_P548MM_100_KCZ
STUFF
BASE




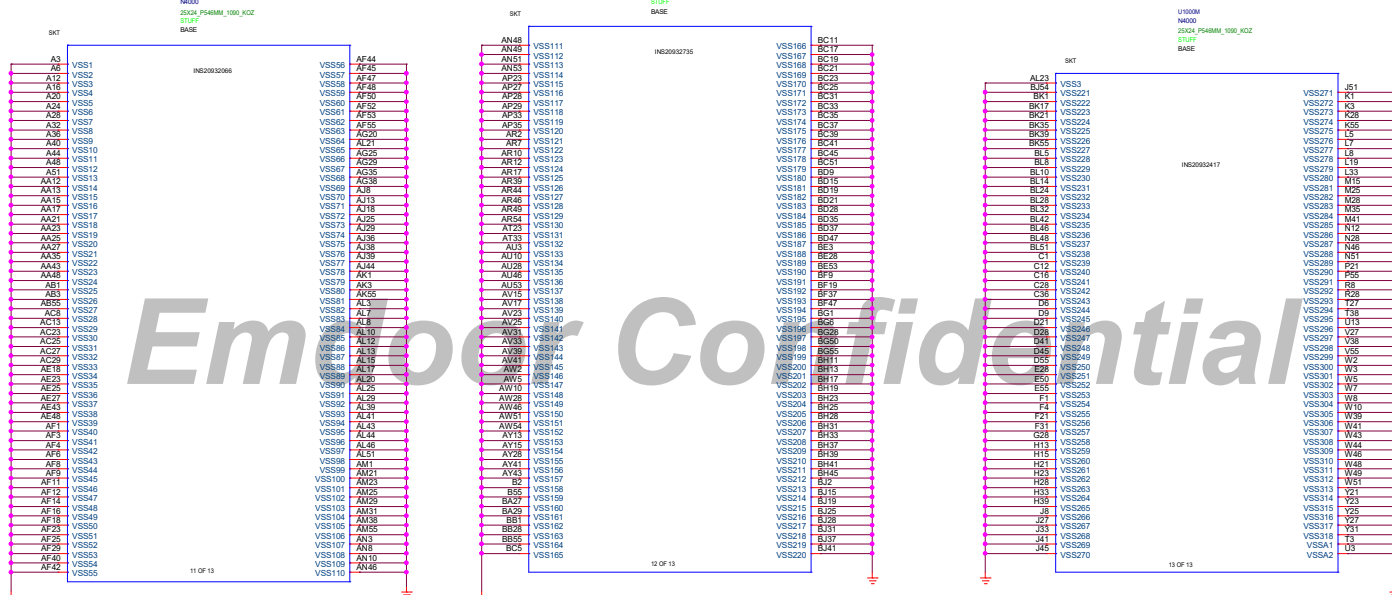


ECO No.		EmDoor 代通电子	http: www.emdoor.com
Design		File:	
Revised		Cur:	
Approved			
DO NOT REPRODUC	File	SCHEMATIC	Drawing No. Rev.
no version, use only	Cur	Version: December 21, 2018	Sheet 15 of 55



OK

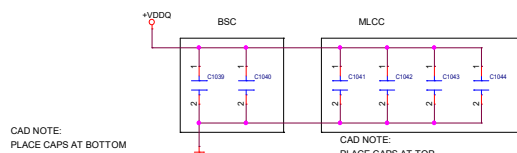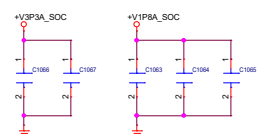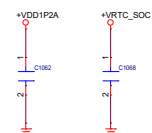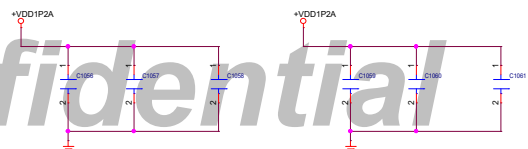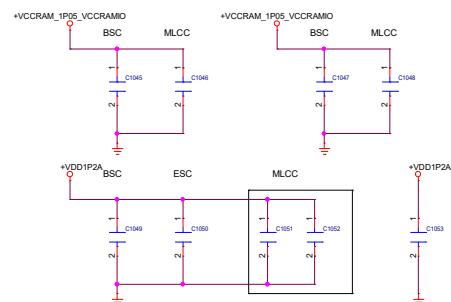


ECO No.		 代通电子	Http: www.amdoor.com	
Designer				
Reviewed				
Approved				
Title:				
Size:		Drawing No.		Rev.
Custom				V1
DO NOT REPRODUCE 1. 2010-11-24 14:00:00				

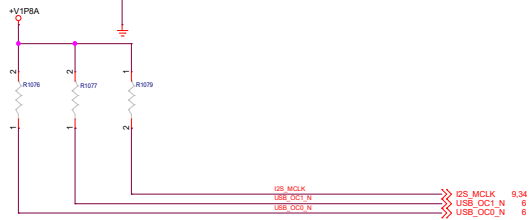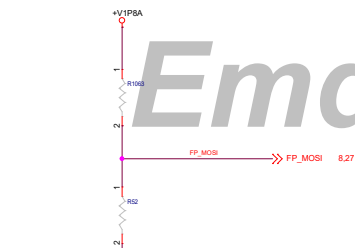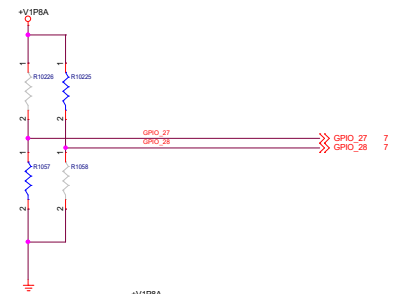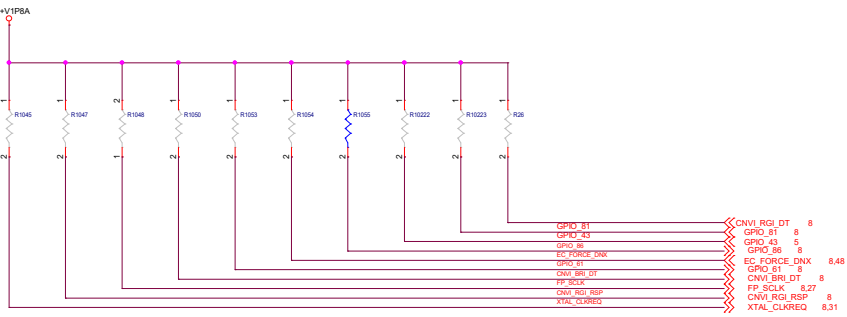

NOTE:
AVS_I2S1_WS_SYNC, HDA_SDI HAS INTERNAL 20K PD AS PER EDS
BUT IN RVP IT IS STUFFED 1K PD. NEED CLARIFICATION

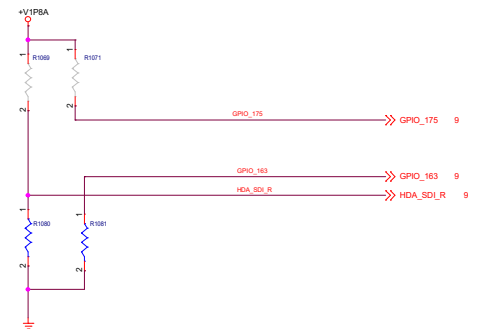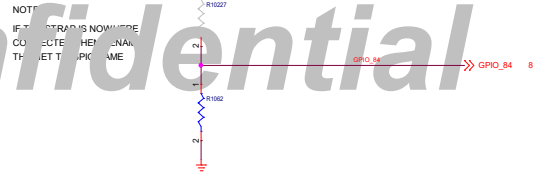





ECO No.		 代通电子	http://www.emdoor.com	
Designer				
Reviewed				
Approved		Title:		
DO NOT REPRODUCE		Size Custom	Drawing No.	Rev. V1.0
FOR INTERNAL USE ONLY		Date: Wednesday, November 24, 2010	Sheet: 15 of 55	

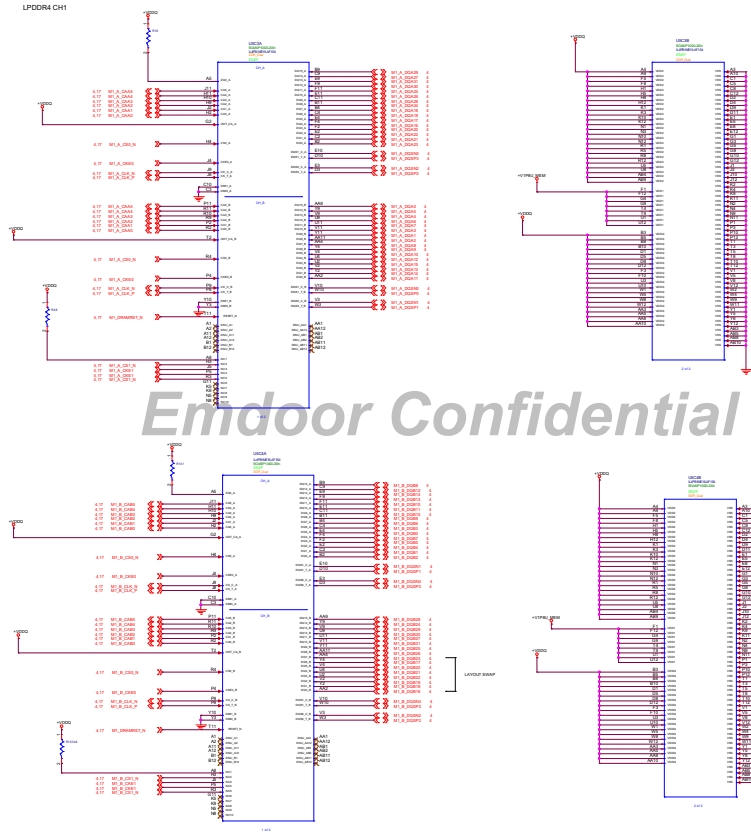







ECO No.		 http: www.aandao.com	
Designer			
Reviewed			
Approved		Title:	
DO NOT REPRODUCE		REUSE	Drawing No.
FOR INTERNAL USE ONLY		Content	Rev
		Issue: Wednesday, October 13, 2021	Sheet: 20 of 56

ECO No.		 http://www.sindoor.com	
Designer			
Drawn			
Approved		Title:	
DO NOT REPRODUCE		Sheet	Drawing No.
FOR INTERNAL USE ONLY		Cust	Rev.
		Date: Wednesday, October 13, 2010	Sheet 21 of 58
			V1.0



VDDQ DECAPS

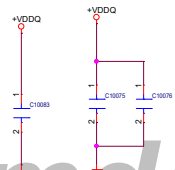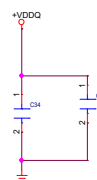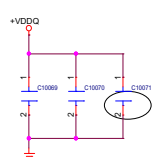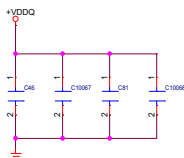





FOUR 0402 IN 1/8" HANH

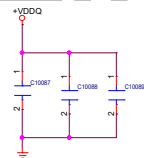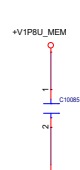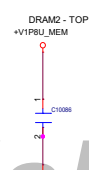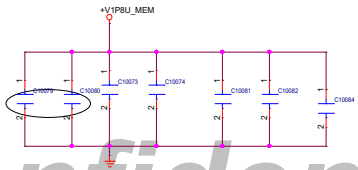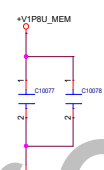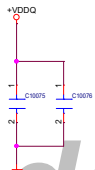


NOTE: PLACE ON TOP - 4 PER DEVICE

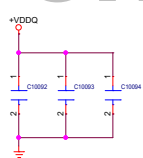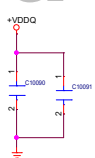

NOTE: PLACE ON TOP - 4 PER DEVICE

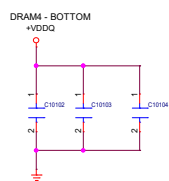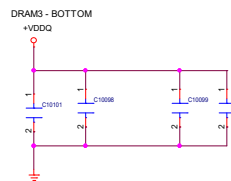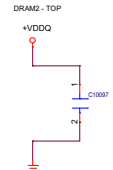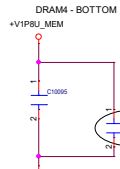


ECO No.			Http: www.emdoor.com
Designer			
Reviewed			
Approved			
DO NOT REPRODUCE	SIZE	SCHEMATIC	Drawing No.
FOR INTERNAL USE ONLY	Custom		Rev.
		DATE: Wednesday, November 24, 2010	Sheet 23 of 25


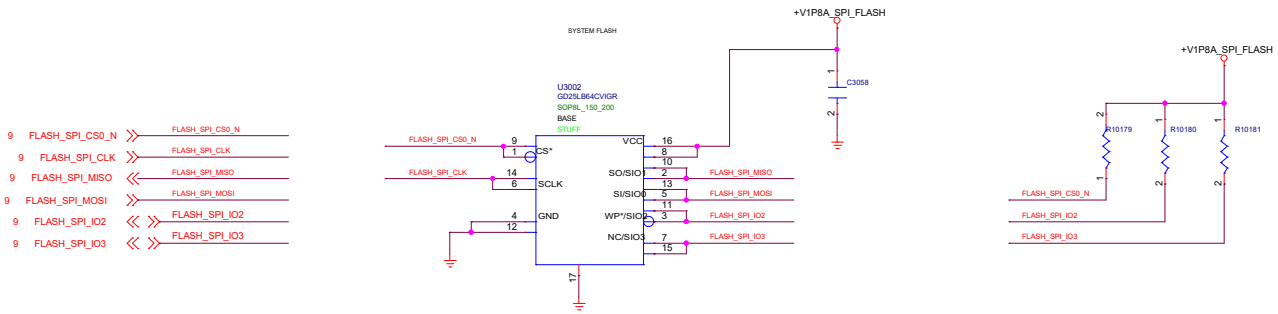


R3090


R3091

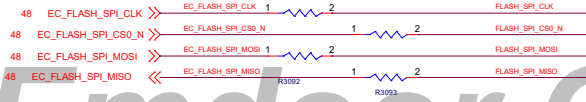

R47

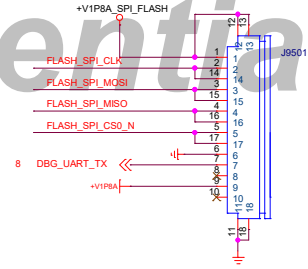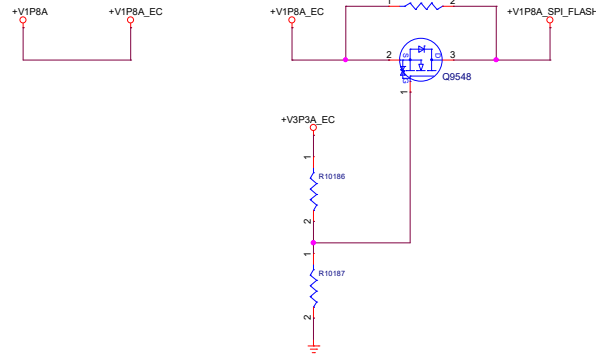


ECO No.		Emdoor 亿道电子	http: www.emdoor.com	
Designer				
Reviewed		Title:		
Approved		Size: Custom		
DO NOT REPRODUCE		SCHEMATIC	Drawing No.	Rev. V1.0
FOR INTERNAL USE ONLY		Date: Wednesday, November 24, 2010	Sheet 24	of 55

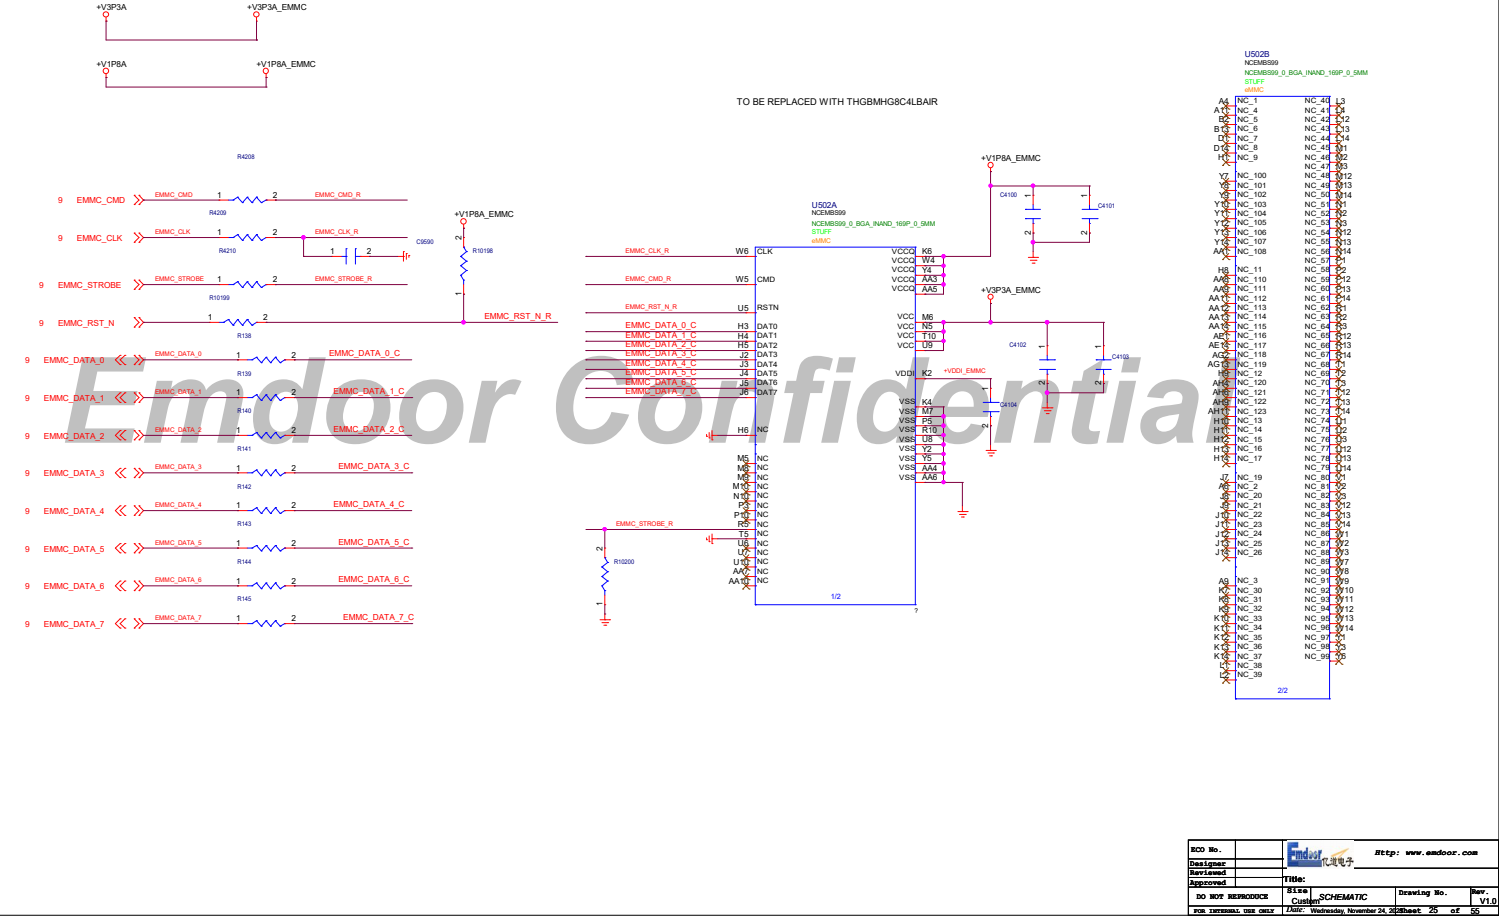



ECO No.		 http://www.endoor.com	
Designer			
Reviewed			
Approved			
DO NOT REPRODUCE		Sheet	Rev.
FOR INTERNAL USE ONLY		Contn	1
		Schematic	V1.0
		Drawing No.	
		Drawn	
		Check	
		Date	Wednesday, October 13, 2010
		Sheet	26 of 26

ECO No.		 Http: www.emdoor.com	
Designer			
Reviewed			
Approved		Title:	
DO NOT REPRODUCE		Size Custom	Rev. V1.0
FOR INTERNAL USE ONLY		Date: Wednesday, October 13, 2022	Sheet 28 of 55

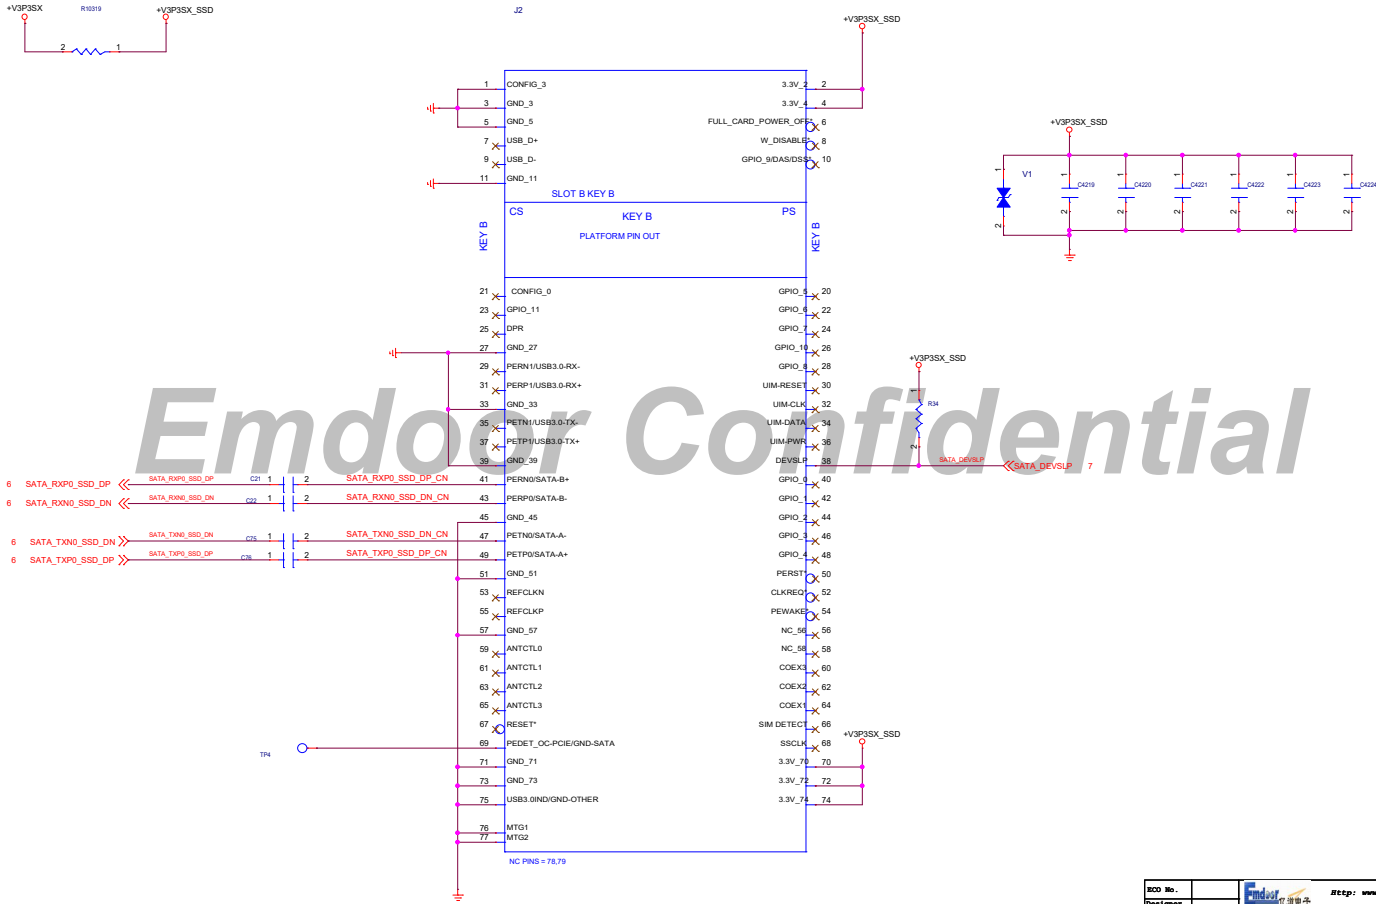


ECO No.		Emdoor 亿通电子	http: www.emdoor.com
Designer			
Reviewed			
Approved			
DO NOT REPRODUCE	DATE	SCHEMATIC	Drawing No.
FOR INTERNAL USE ONLY	DATE	Wednesday, November 21, 2018	Sheet 29 of 56


ECO No.		 http://www.mindour.com	
Designer			
Checked			
Section			
NO NEW RESOURCE	Size	SCHEMATIC	Drawing No.
FOR COMMENTS, SEE ONLY	Unit	mm	Rev.
	DATE	Wednesday, October 13, 2010	Sheet 30 of 55

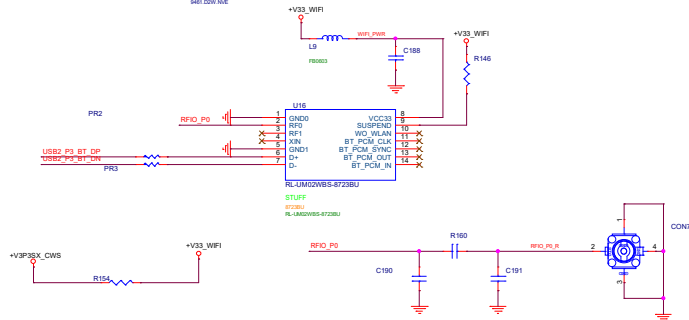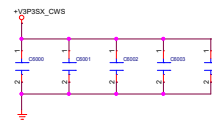


ECO No.		 亿道电子	http://www.endoor.com	
Designer				
Reviewed				
Approved				
		Title:		
DO NOT REPRODUCE		Size	Drawing No.	Rev.
Customer		CHEMATIC		V1.0
Date: Wednesday, November 24, 2010		Sheet: 31 of 64		

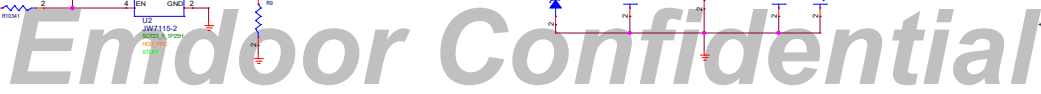


ECO No.		 代电电子	Http: www.endoor.com	
Designer				
Rev. dated				
Approved				
		Title:		
DO NOT REPRODUCE		Size Custom	SCHEMATIC	Drawing No.
FOR INTERNAL USE ONLY		Date: Wednesday, November 24,	Sheet 33 of 55	Rev. V1.0

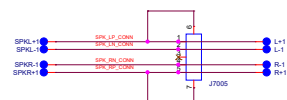

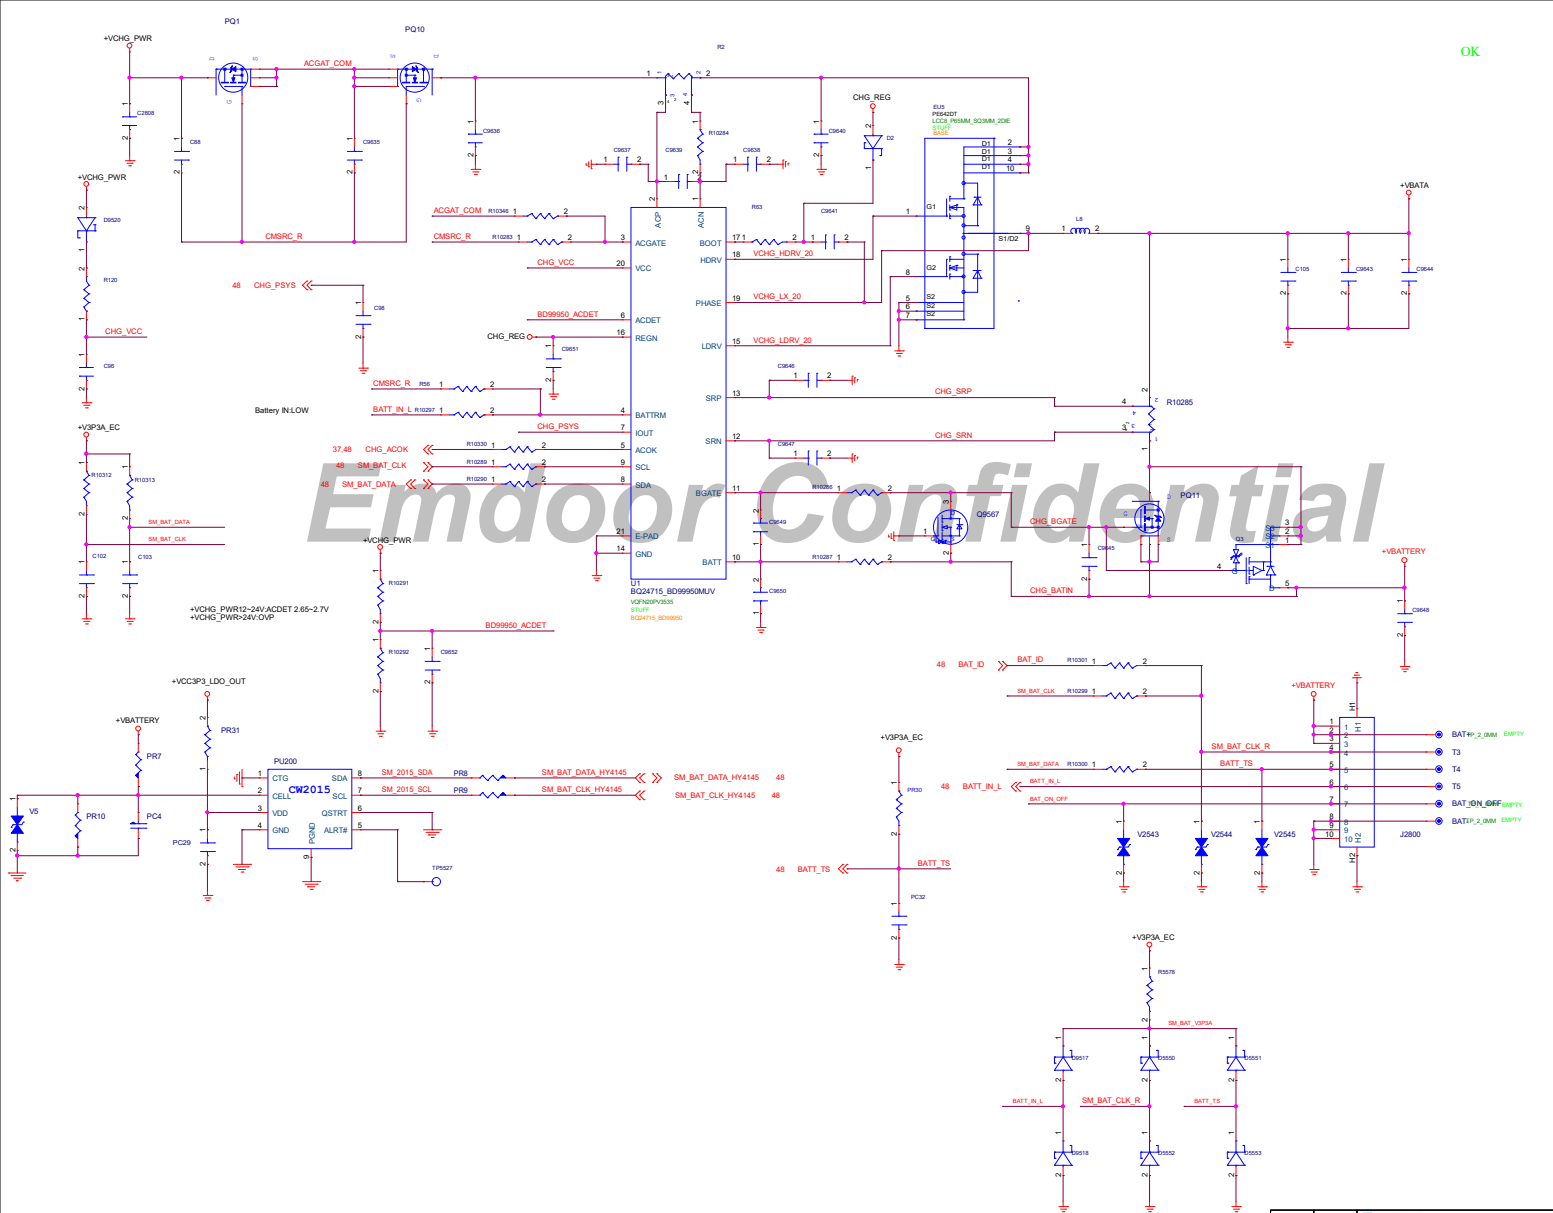


ECO No.		 亿通电子	http://www.endoor.com	
Designer				
Reviewed				
Approved				
Title:				
DO NOT REPRODUCE		Size Custom	SCHEMATIC	Drawing No. V1.0
DATE: _____				





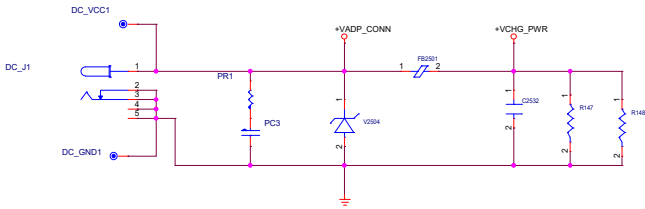


NOTE:
DA21R02Y16ZL2 Imbedded 1.2mm;
DA31R02CA2ZL2 Imbedded 1.0mm.


Emdoor Confidential

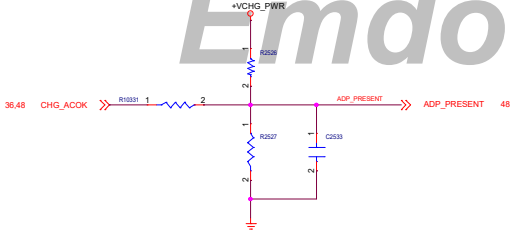





ECO No.		 http://www.emdoor.com
Designer		
Reviewed		
Approved		
DO NOT REPRODUCE FOR INTERNAL USE ONLY	Title: SCHEMATIC Custom: ☐	Drawing No.: Date: Wednesday, November 24, 2010
		Sheet 37 of 55 Rev: V1.0

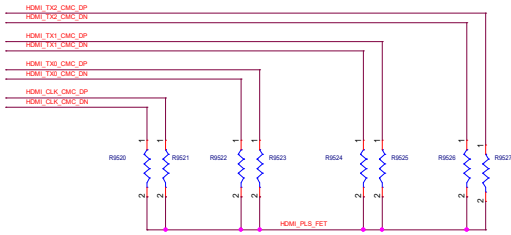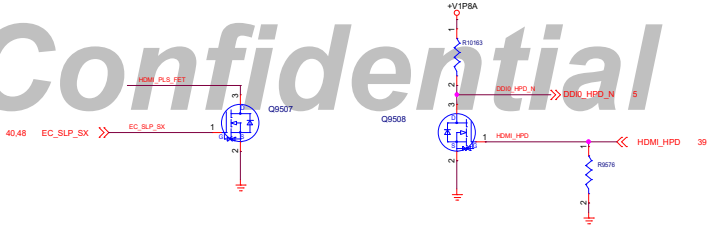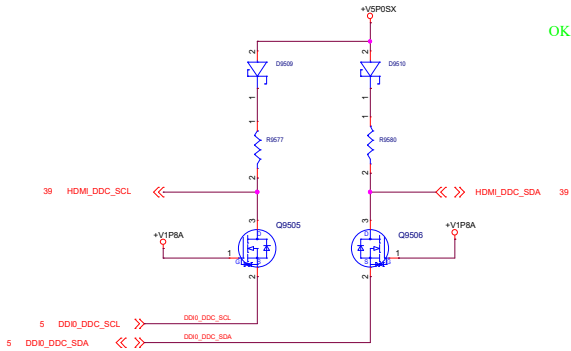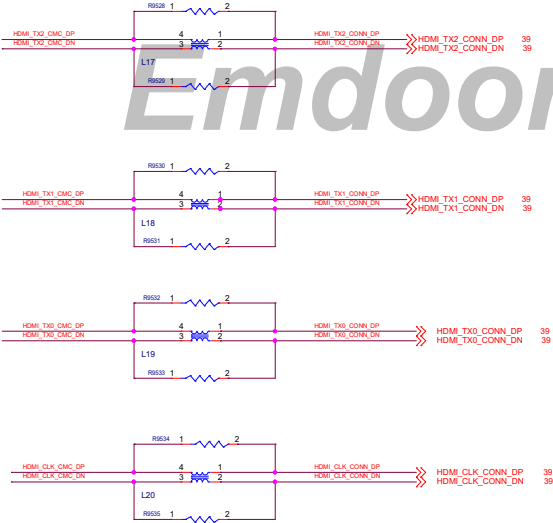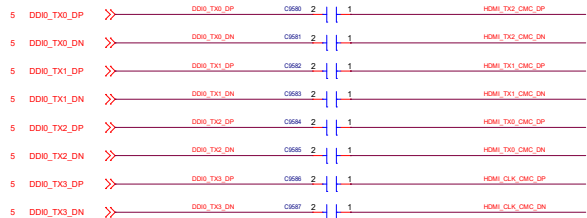


ECO No.		http: www.emdoor.com
Design		
Revised		
Approved		
DO NOT REPRODUCE	File	SCHEMATIC
see comments, esp. on 21	Customer	Drawing No.
		Rev.
		V1.0
		Sheet 38 of 59

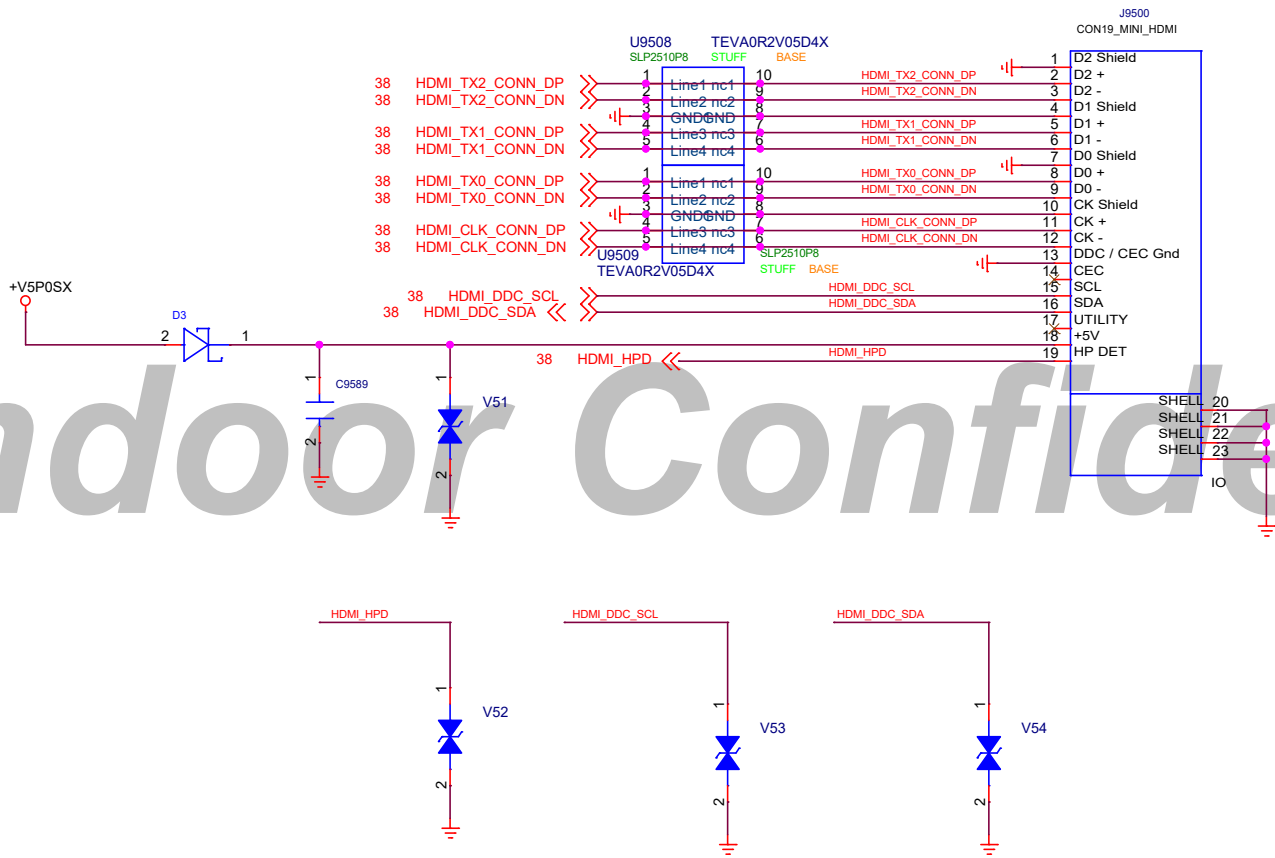

ECO No.		 Http: www.emdoor.com		
Designer				
Reviewed				
Approved		Title:		
DO NOT REPRODUCE	Size A	SCHEMATIC	Drawing No.	Rev. V1.0
FOR INTERNAL USE ONLY	Date: Wednesday, November 24, 2023	Sheet 39 of 55		

 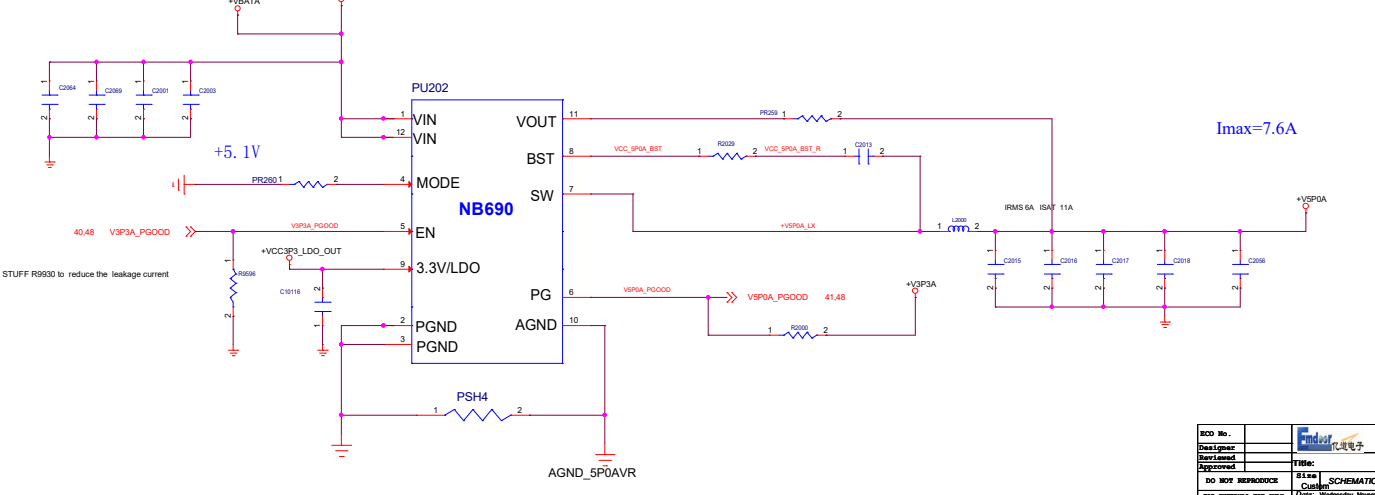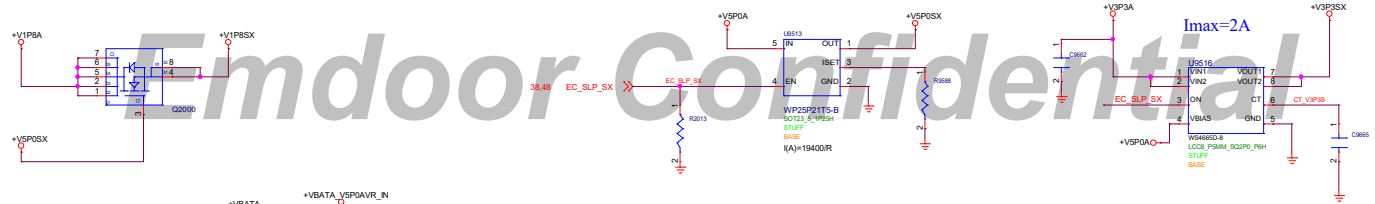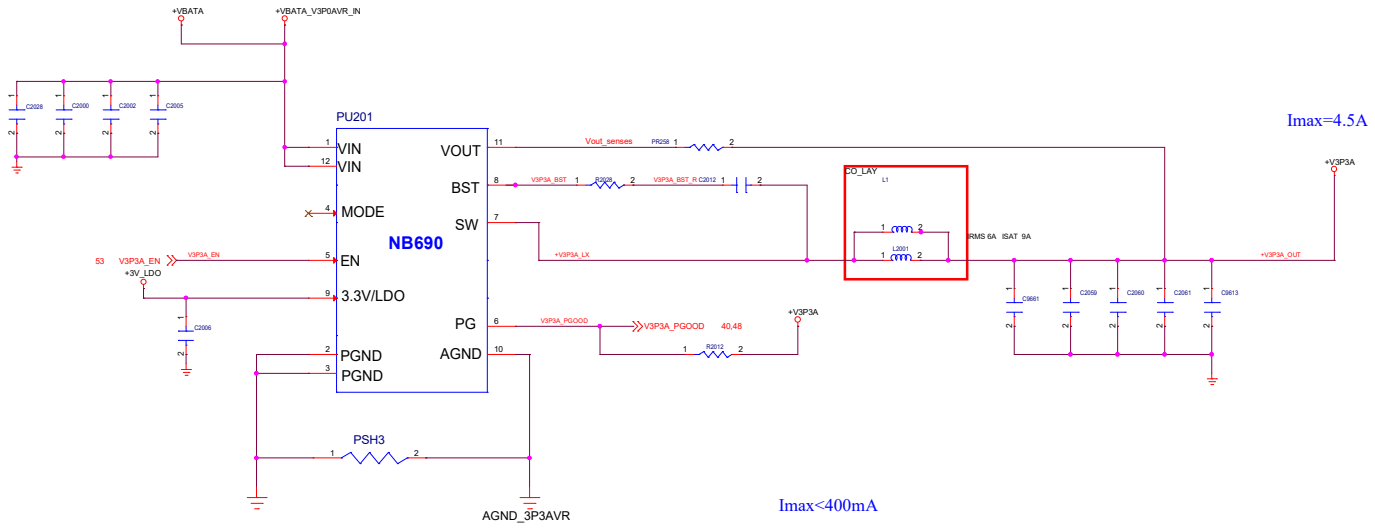

ECO No.		Http: www.emdoor.com
Designer		
Reviewed		
Approved		
DO NOT REPRODUCE	File	SCHEMATIC
FOR INTERNAL USE ONLY	Customer	Drawing No. V1.0
	Date: Wednesday, November 21, 2018	Sheet 40 of 50

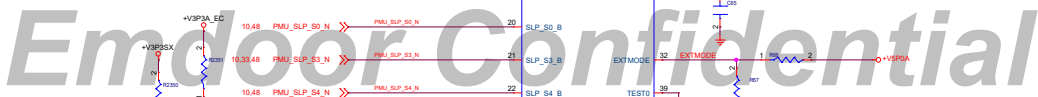

ECO No.			http: www.emsdoor.com	
Designer				
Reviewed				
Approved				
Title:				
DO NOT REPRODUCE		Size Custom	Schematic	Drawing No.
FOR EXTENSION USE ONLY		Date: Wednesday, November 24, 2010	Sheet: 41	Rev. V1.0 of 55



ECO No.		 Http: www.emsdoor.com
Designer		
Reviewed		
Approved		
Title:		
DO NOT REPRODUCE	Size Custom	SCHEMATIC
FOR INTERNAL USE ONLY	Date: Wednesday, November 24,	Drawing No.
		Sheet 42 of 55
		Rev. VI



$$I_{\max} = 2A$$

ECO No.		 代理电子	Http: www.endoor.com		
Designer					
Reviewed					
Approved			Title:		
DO NOT REPRODUCE		Size	SCHEMATIC	Drawing No.	Rev.
FOR INTERNAL USE ONLY		Customer	Date: Wednesday, November 24, 2010	Sheet 44 of 55	V1.0


ECO No.		 http://www.mindor.com	
Designer			
Revised			
Approved		Title:	
DO NOT REPRODUCE		Sheet B	Drawing No. SCHEMATIC
FOR INTERNAL USE ONLY		Date: Wednesday, October 13, 2010	Rev. V1.0
		Sheet 46	of 55

ECO No.		 http://www.aundor.com	
Designer			
Revised			
Approved		Title:	
DO NOT REPRODUCE		REUSE	Drawing No.
FOR INTERNAL USE ONLY		Content	Rev
		Issue: Wednesday, October 13, 2010	Sheet: 47 of 56





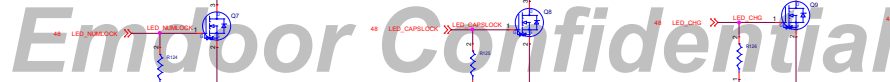


Emdoor Confidential

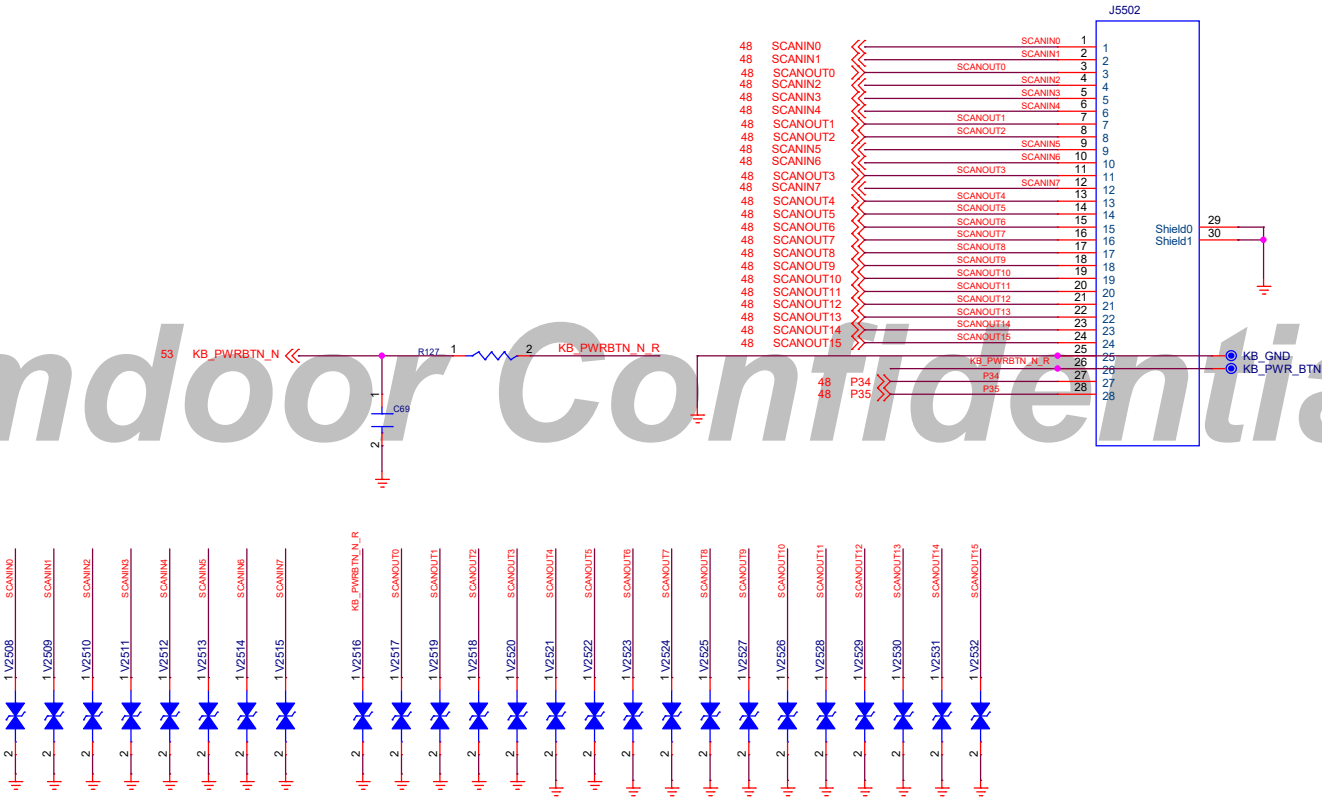

ECO No.		 Http: www.emdoor.com	
Designer			
Reviewed			
Approved		Title:	
DO NOT REPRODUCE		Size	
FOR INTERNAL USE ONLY		Customer	
		SCHEMATIC	
		Drawing No.	
		Rev.	V1.0
		Date: Wednesday, November 24, 2010	Sheet 50 of 55

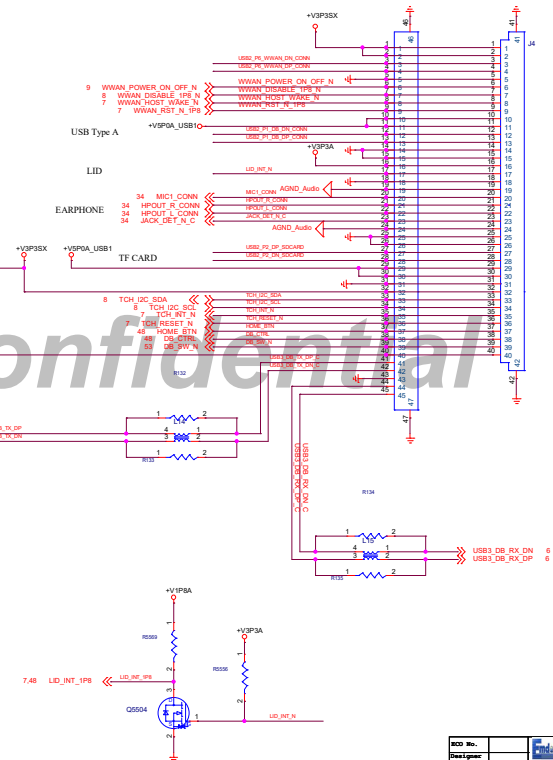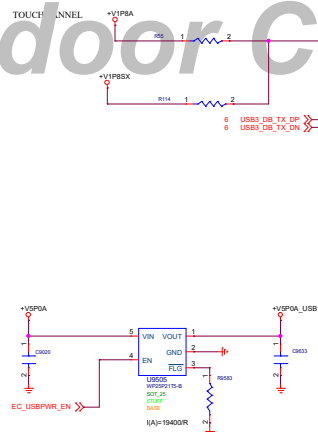


ECO No.		 代通电子	Http: www.endoor.com	
Designer:				
Reviewed:				
Approved				
		Title:		
DO NOT REPRODUCE		Size	CHEMATIC	Drawing No.
FOR INTERNAL USE ONLY		Customer		Rev.
Date: Wednesday, November 24, 2010		Sheet 51 of 55		V1.0

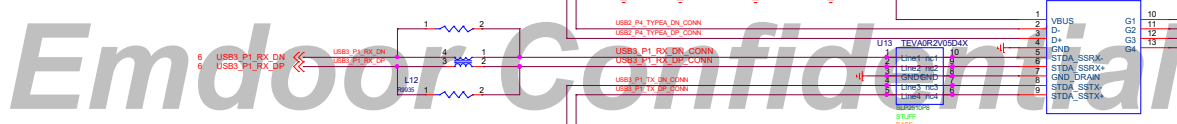


NOTE:material is not the same as different pattern

ECO No.	 代通电子		Http: www.emdoor.com	
Designer				
Reviewed				
Approved				
Title:				
DO NOT REPRODUCE	Size Custom	SCHEMATIC	Drawing No.	Rev.
FOR INTERNAL USE ONLY	Date: Wednesday, November 24, 2010	Sheet 52	of 55	V1.0

OK

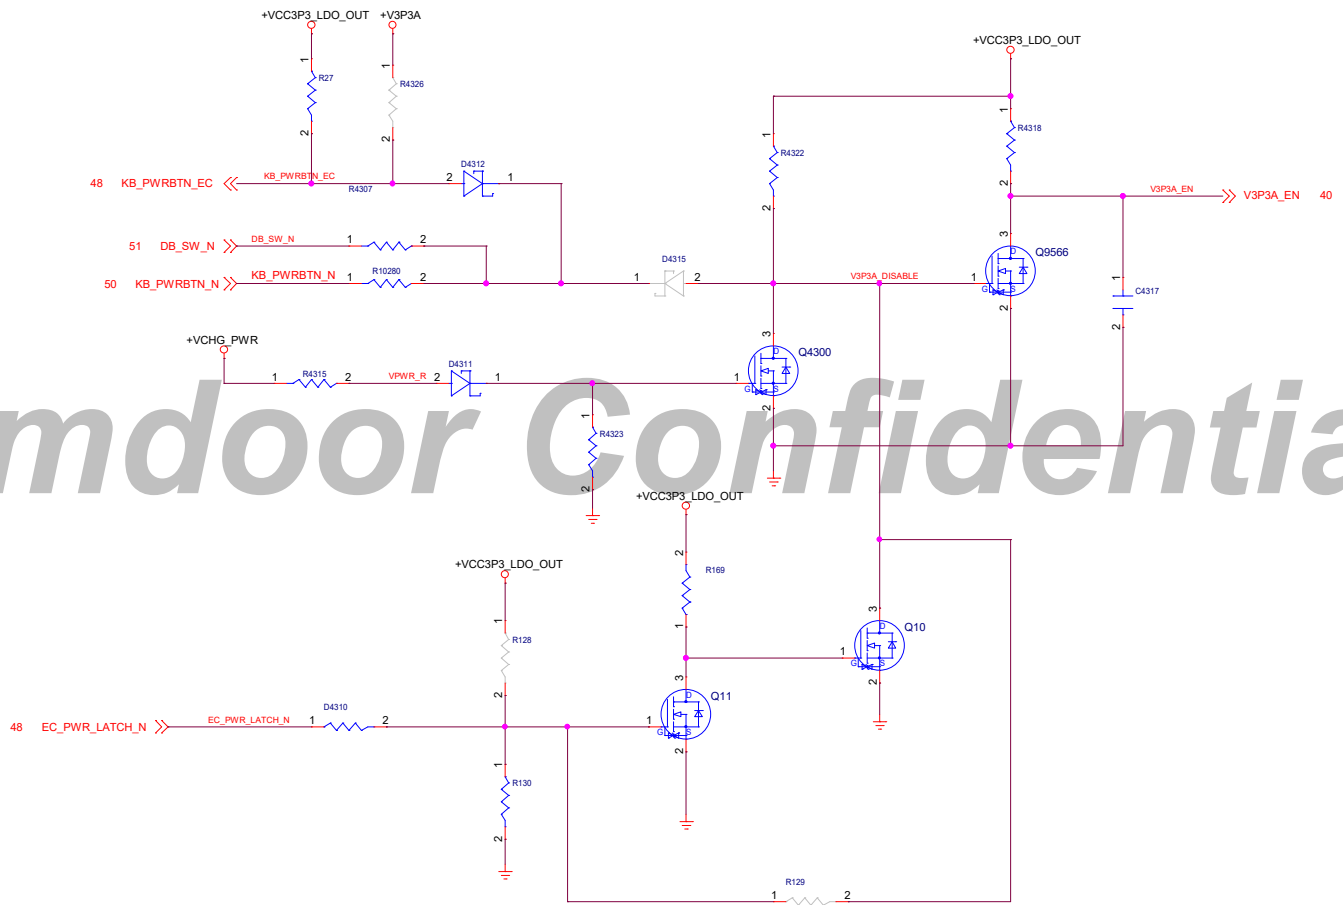


ECO No.		 http://www.emdoor.com	
Designer		Title:	
Reviewed		Size	Customer
Approved		SCHEMATIC	Drawing No.
DO NOT REPRODUCE		Date: Wednesday, November 24, 2010	Rev. V1.0
FOR INTERNAL USE ONLY		Sheet 53 of 55	

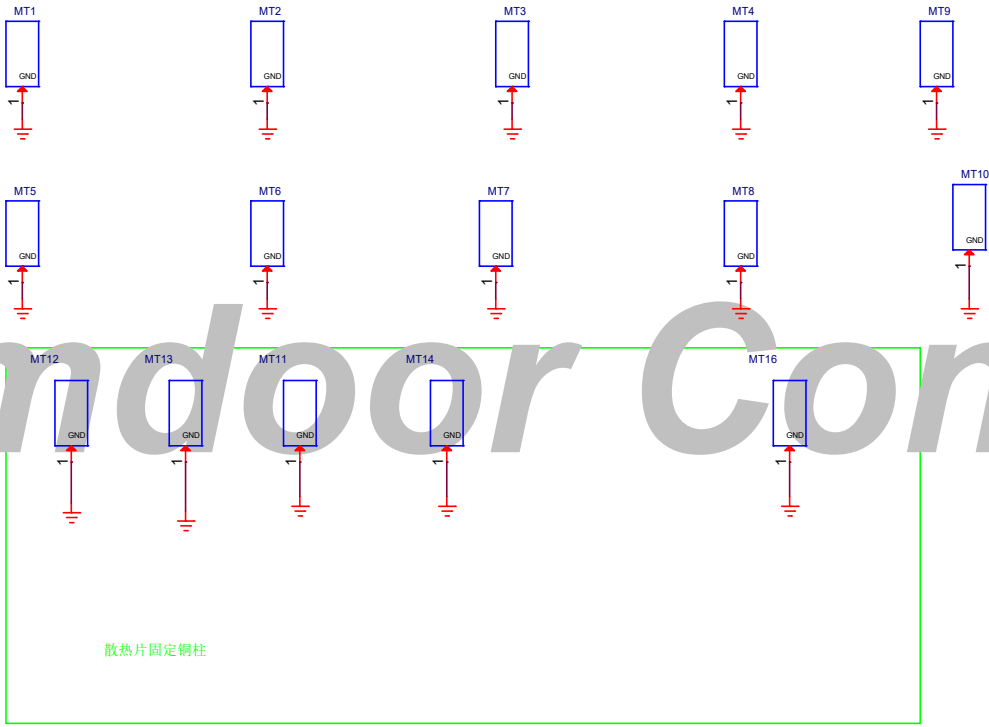

散热片固定铜柱

Mark Point

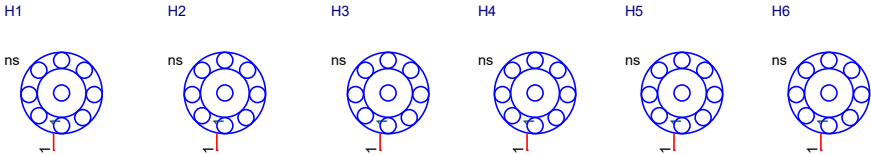

ECO No.		 Http: www.emdoor.com		
Designer				
Reviewed				
Approved		Title:		
DO NOT REPRODUCE	Size A	SCHEMATIC	Drawing No.	Rev. V1.0
FOR INTERNAL USE ONLY	Date: Wednesday, November 24, 2023	Sheet 54 of 55		

ECO No.		 http://www.endoor.com	
Designer			
Reviewed			
Approved		Title:	
DO NOT REPRODUCE		Size	Drawing No.
		Unit	Rev.
FOR INTERNAL USE ONLY		Date: Wednesday, October 13, 2010	Sheet 55 of 56