

A

B

C

D

E

1

2

3

4


LABEL,COMPOSITE PRINT LOGIC

LABEL,COMPOSITE
(54-41843Z01-A)



--NOTE--

1.STAMP SERIAL NO.
SERIAL NO. WITH TWO LETTERS AND EIGHT DIGITS NUMBER AS FOLLOWS.

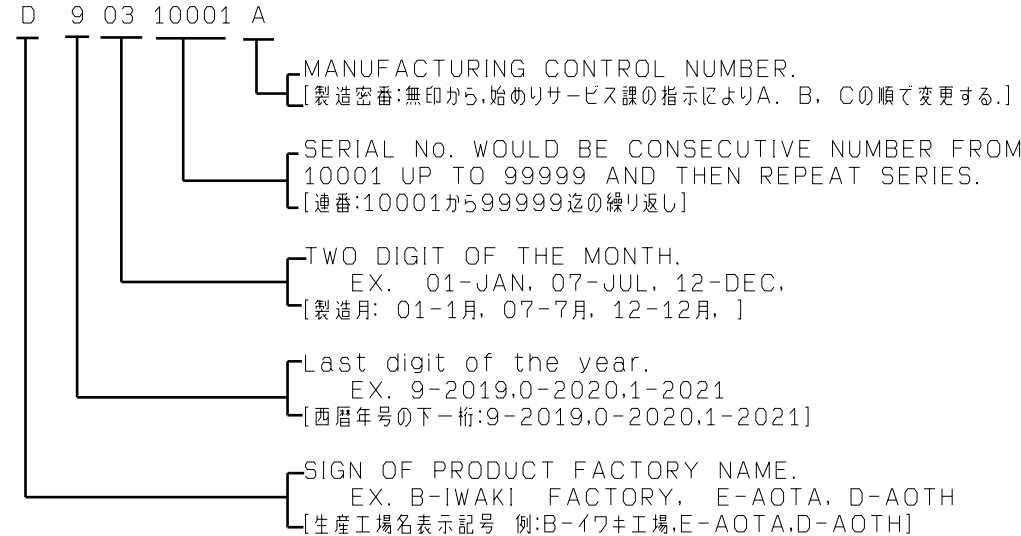

2.The printing color is black.
3.If not indicated,Font name:Meiryo UI(True Type), Font size:(1.6mm).
4.Please add the space of half-angle inputting method after the punctuation mark.

RY00056A-11

T-DOCUMENT CODE

GROUP CAT I A V5	SUB GROUP	-----
001	RELEASED FOR PRODUCTION	12-09-'19

ISSUE RELEASES AND REVISIONS MEMO
(DRAWN BY)/(CHECKED BY)/(APPROVED BY)

ALPINE ELECTRONICS, INC.

APPROVED BY JUN TANG	CHECKED BY JIANG LONG LI
	DRAWN BY ZHIXIN MA

PRODUCT CODE	RY00056A
	RY00056A-11

T-DOCUMENT CODE

ATS4

DIVISIONS	L<=30	30<L<=120	120<L
TOLERANCE	±0.15	±0.25	±0.4
ALL RIGHT ANGLE BENDS	±1°		

UNIT --- MM	SCALE 1 : 1
THIRD ANGLE ORTHOGRAPHIC PROJECTION	
OWNERSHIP OF TOOL	☐ Y ☐ N
REVISIONS INDICATED BY CIRCLED LETTERS	

CONTENT DESCRIPTION (FINISH OR PROCESSING) ---

MATERIAL OR SOURCE OF CONTENT

MATERIAL TEMPER OR HARDNESS

CONTENT CODE

ISSUE

T-DOCUMENT NAME

LABEL, SPEC

A3

DFM301-01