




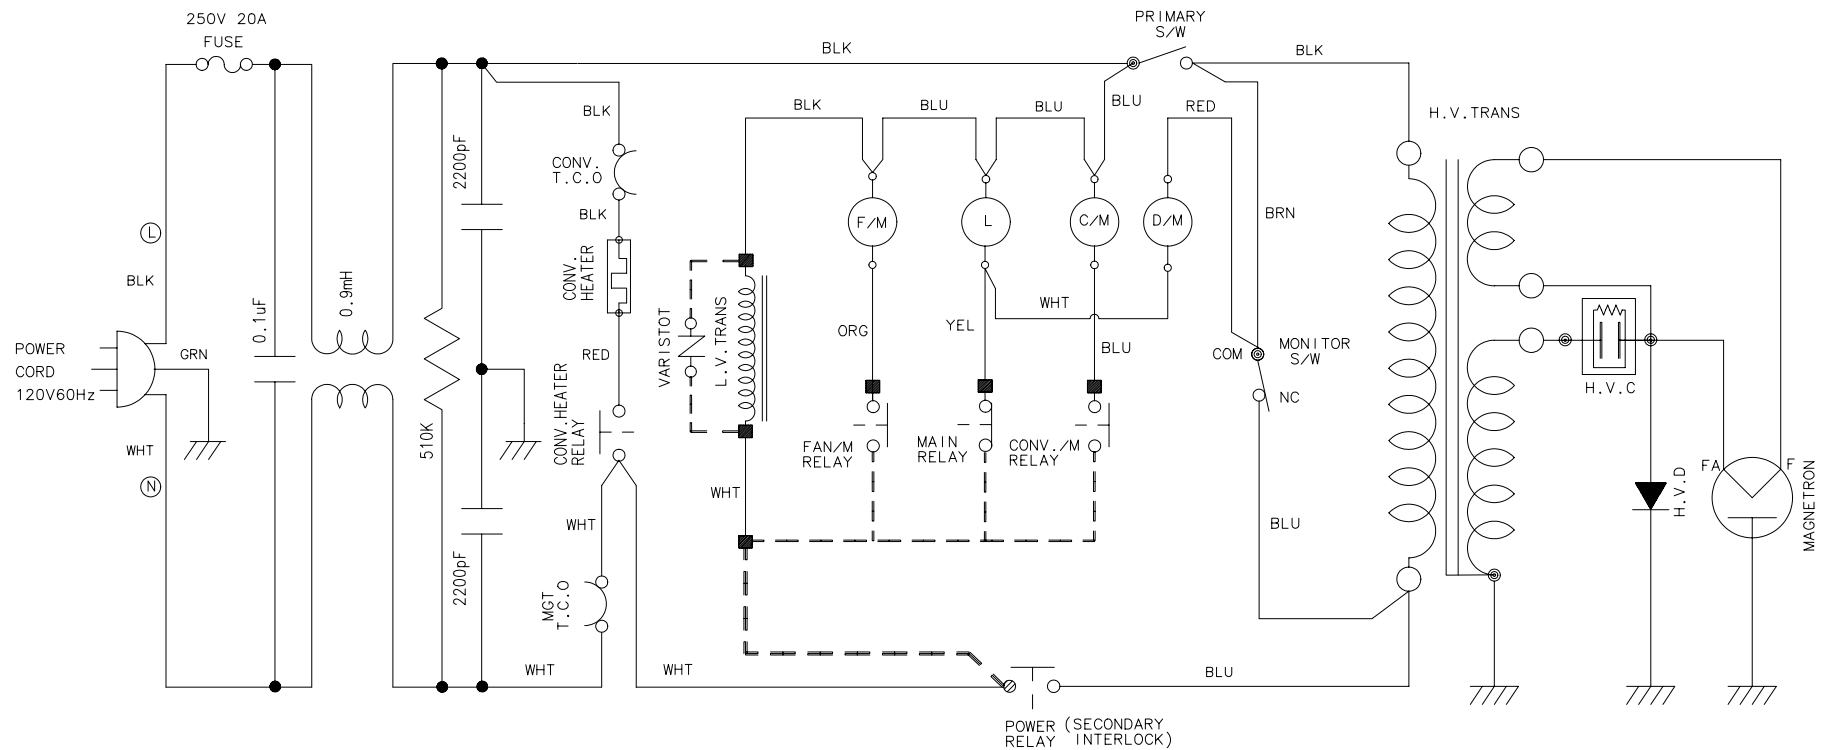

NOTE

- DOOR : OPENED
-  : PCB IN/OUT POINT
-  : PAB PATTEN

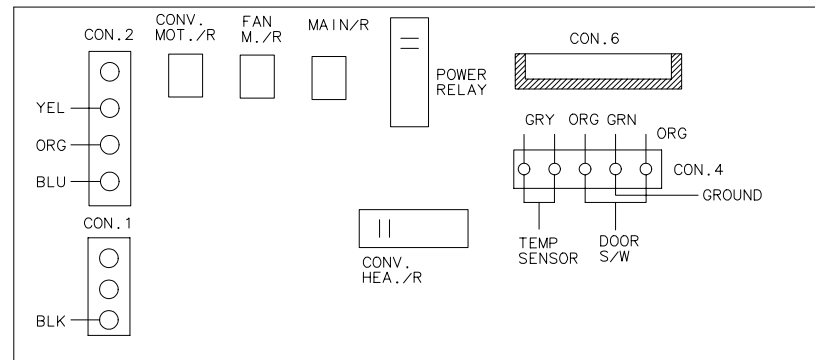

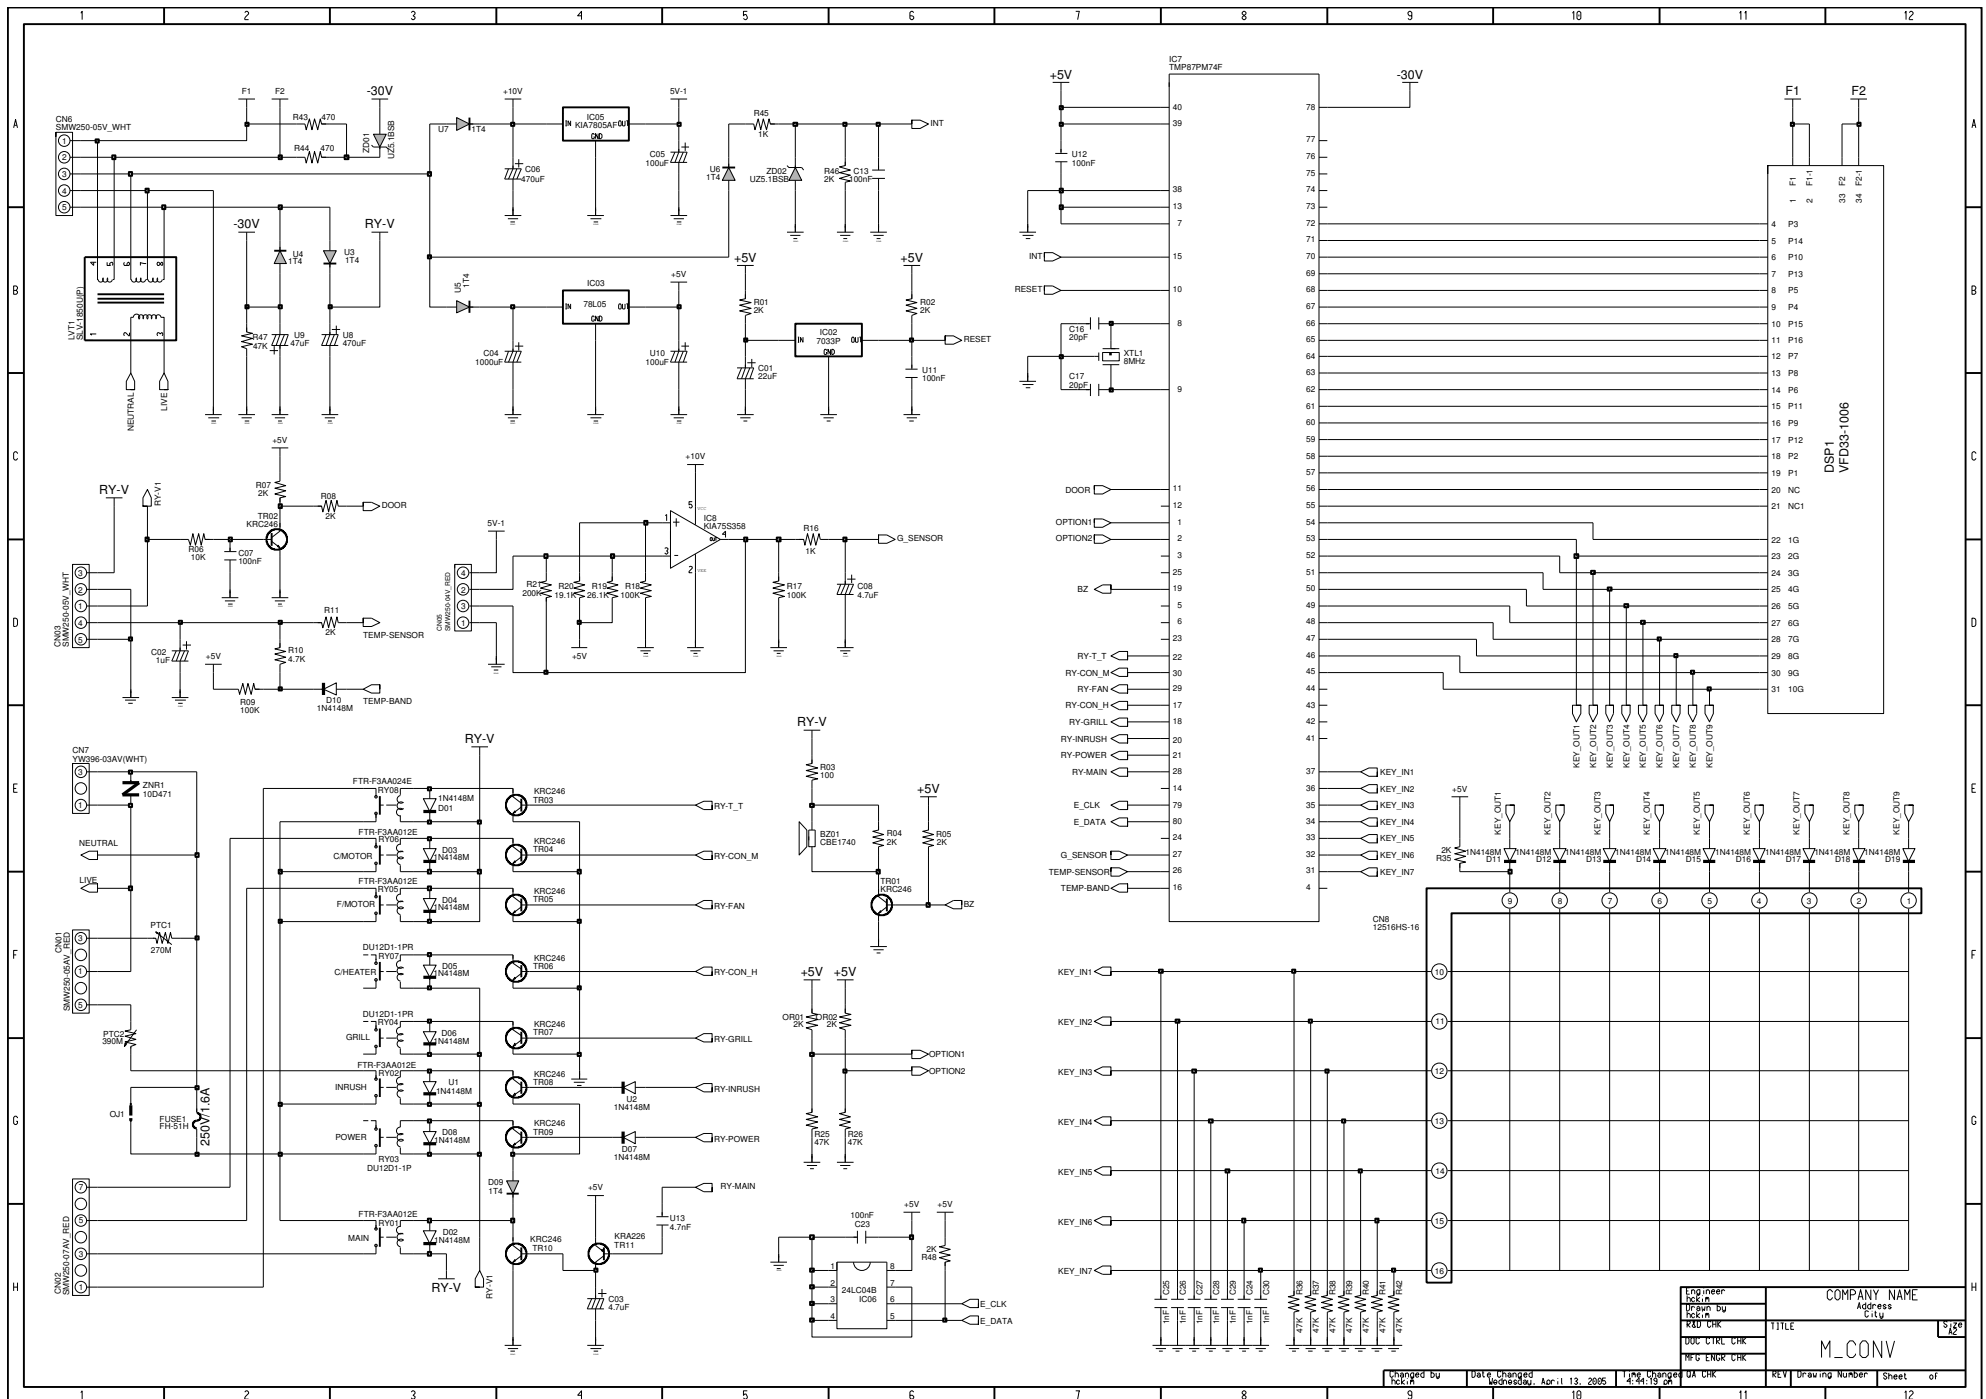

Engineer	DATE	COMPANY NAME
Drawn by	DATE	Address
Check	DATE	City
QC	DATE	State
QC	DATE	Zip
QC	DATE	Country
QC	DATE	Project
QC	DATE	Revision
QC	DATE	Sheet
QC	DATE	of