

DWG. NO. H2460

FISHER PIERCE
Division of Pacific Scientific
Weymouth, Ma. 02189 USA

TITLE: FCC LABEL

MATERIAL H2189

STOCK NO. YIELD

TREATMENT OR FINISH

FIRST MADE FOR 1548

DISTRIBUTION CODE

FIRST ISSUED 4/14/98
UNDER ECN 48145

DATE OF PRINT

SCALE FULL TC

DRAWN TC

DATE 4/14/98

CHK'D T. Chase

APP'D *thick*

CAD. NO. AC004311

CODE

ECN

REVISION DESCRIPTION

DATE

BY

CHK'D

APP'D

A

48145

RELEASED TO MFG.

4/14/98

TC

thick

FCC ID: BWN-1548

THIS DEVICE COMPLIES WITH PART 15 OF THE FCC RULES. OPERATION IS SUBJECT TO THE FOLLOWING TWO CONDITIONS: (1) THIS DEVICE MAY NOT CAUSE HARMFUL INTERFERENCE, AND (2) THIS DEVICE MUST ACCEPT ANY INTERFERENCE RECEIVED, INCLUDING INTERFERENCE THAT MAY CAUSE UNDESIRABLE OPERATION.

XX DECIMAL TOLERANCES $\pm .01$ EXCEPT AS NOTED
XXX DECIMAL TOLERANCES $\pm .005$ EXCEPT AS NOTED
ANGULAR TOLERANCES $\pm$ EXCEPT AS NOTED
FRACTIONAL TOLERANCES $\pm$ EXCEPT AS NOTED
ALL DIMS. IN INCHES UNLESS OTHERWISE SPECIFIED

DISTRIBUTION				
MFG	QC	PUR	BOOK	ENG
EOL				



DO NOT SCALE DRAWING

NOTES:

1. LASER IMPRINTABLE POLYESTER
FOR USE ON SMOOTH POLYCARBONATE SURFACE
(-40°C TO 80°C) LABEL MUST CONFORM TO REQUIREMENTS
OF U.L. CATEGORY PGDQ2 IN ALL RESPECTS. REFER TO
U.L. RECOGNIZED COMPONENT DIRECTORY.

2. FAN FOLD ON ROLL
WEB WIDTH: 3-5/8
LABEL REPEAT: 1-1/2
COLOR: GREY

3. VENDOR: IDENTIFICATION PRODUCTS

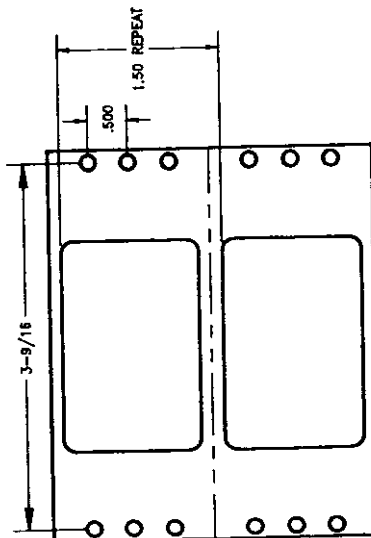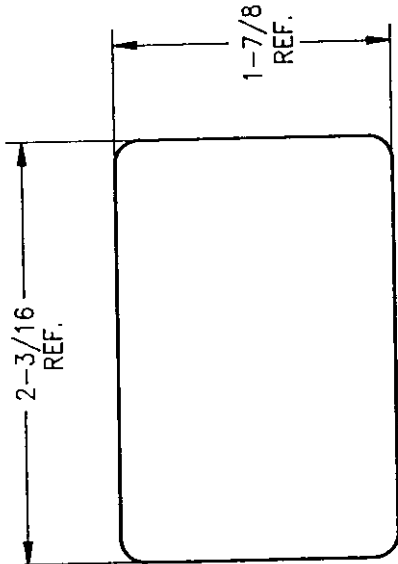

SCALE .5=1

XX DECIMAL TOLERANCES ± .01 EXCEPT AS NOTED
XXX DECIMAL TOLERANCES ± .005 EXCEPT AS NOTED
ANGULAR TOLERANCES ± EXCEPT AS NOTED
FRACTIONAL TOLERANCES ± EXCEPT AS NOTED
ALL DIMS. IN INCHES UNLESS OTHERWISE SPECIFIED

DO NOT SCALE DRAWING

DWG. NO. H2189

FISHER PIERCE
Division of Pacific Scientific
Weymouth, Ma. 02189 USA

TITLE: BLANK LABEL

MATERIAL

STOCK NO.

YIELD

TREATMENT OR FINISH

FIRST MADE FOR 2696C

DISTRIBUTION CODE

FIRST ISSUED UNDER ECN 42020

DATE OF PRINT APR 20 1994

SCALE FULL LM

DRAWN DATE 1/27/94

CHK'D

APP'D

CAD. NO. AC001195

CODE	ECN	REVISION DESCRIPTION	DATE	BY	CHK'D	APP'D
A	42020	RELEASED TO MFG.	1/27/94	LM		
B	42227	REVISED SPELLING	2/26/94	LM		

CONTROLLED COPY
IF THIS LETTERING IS IN RED