


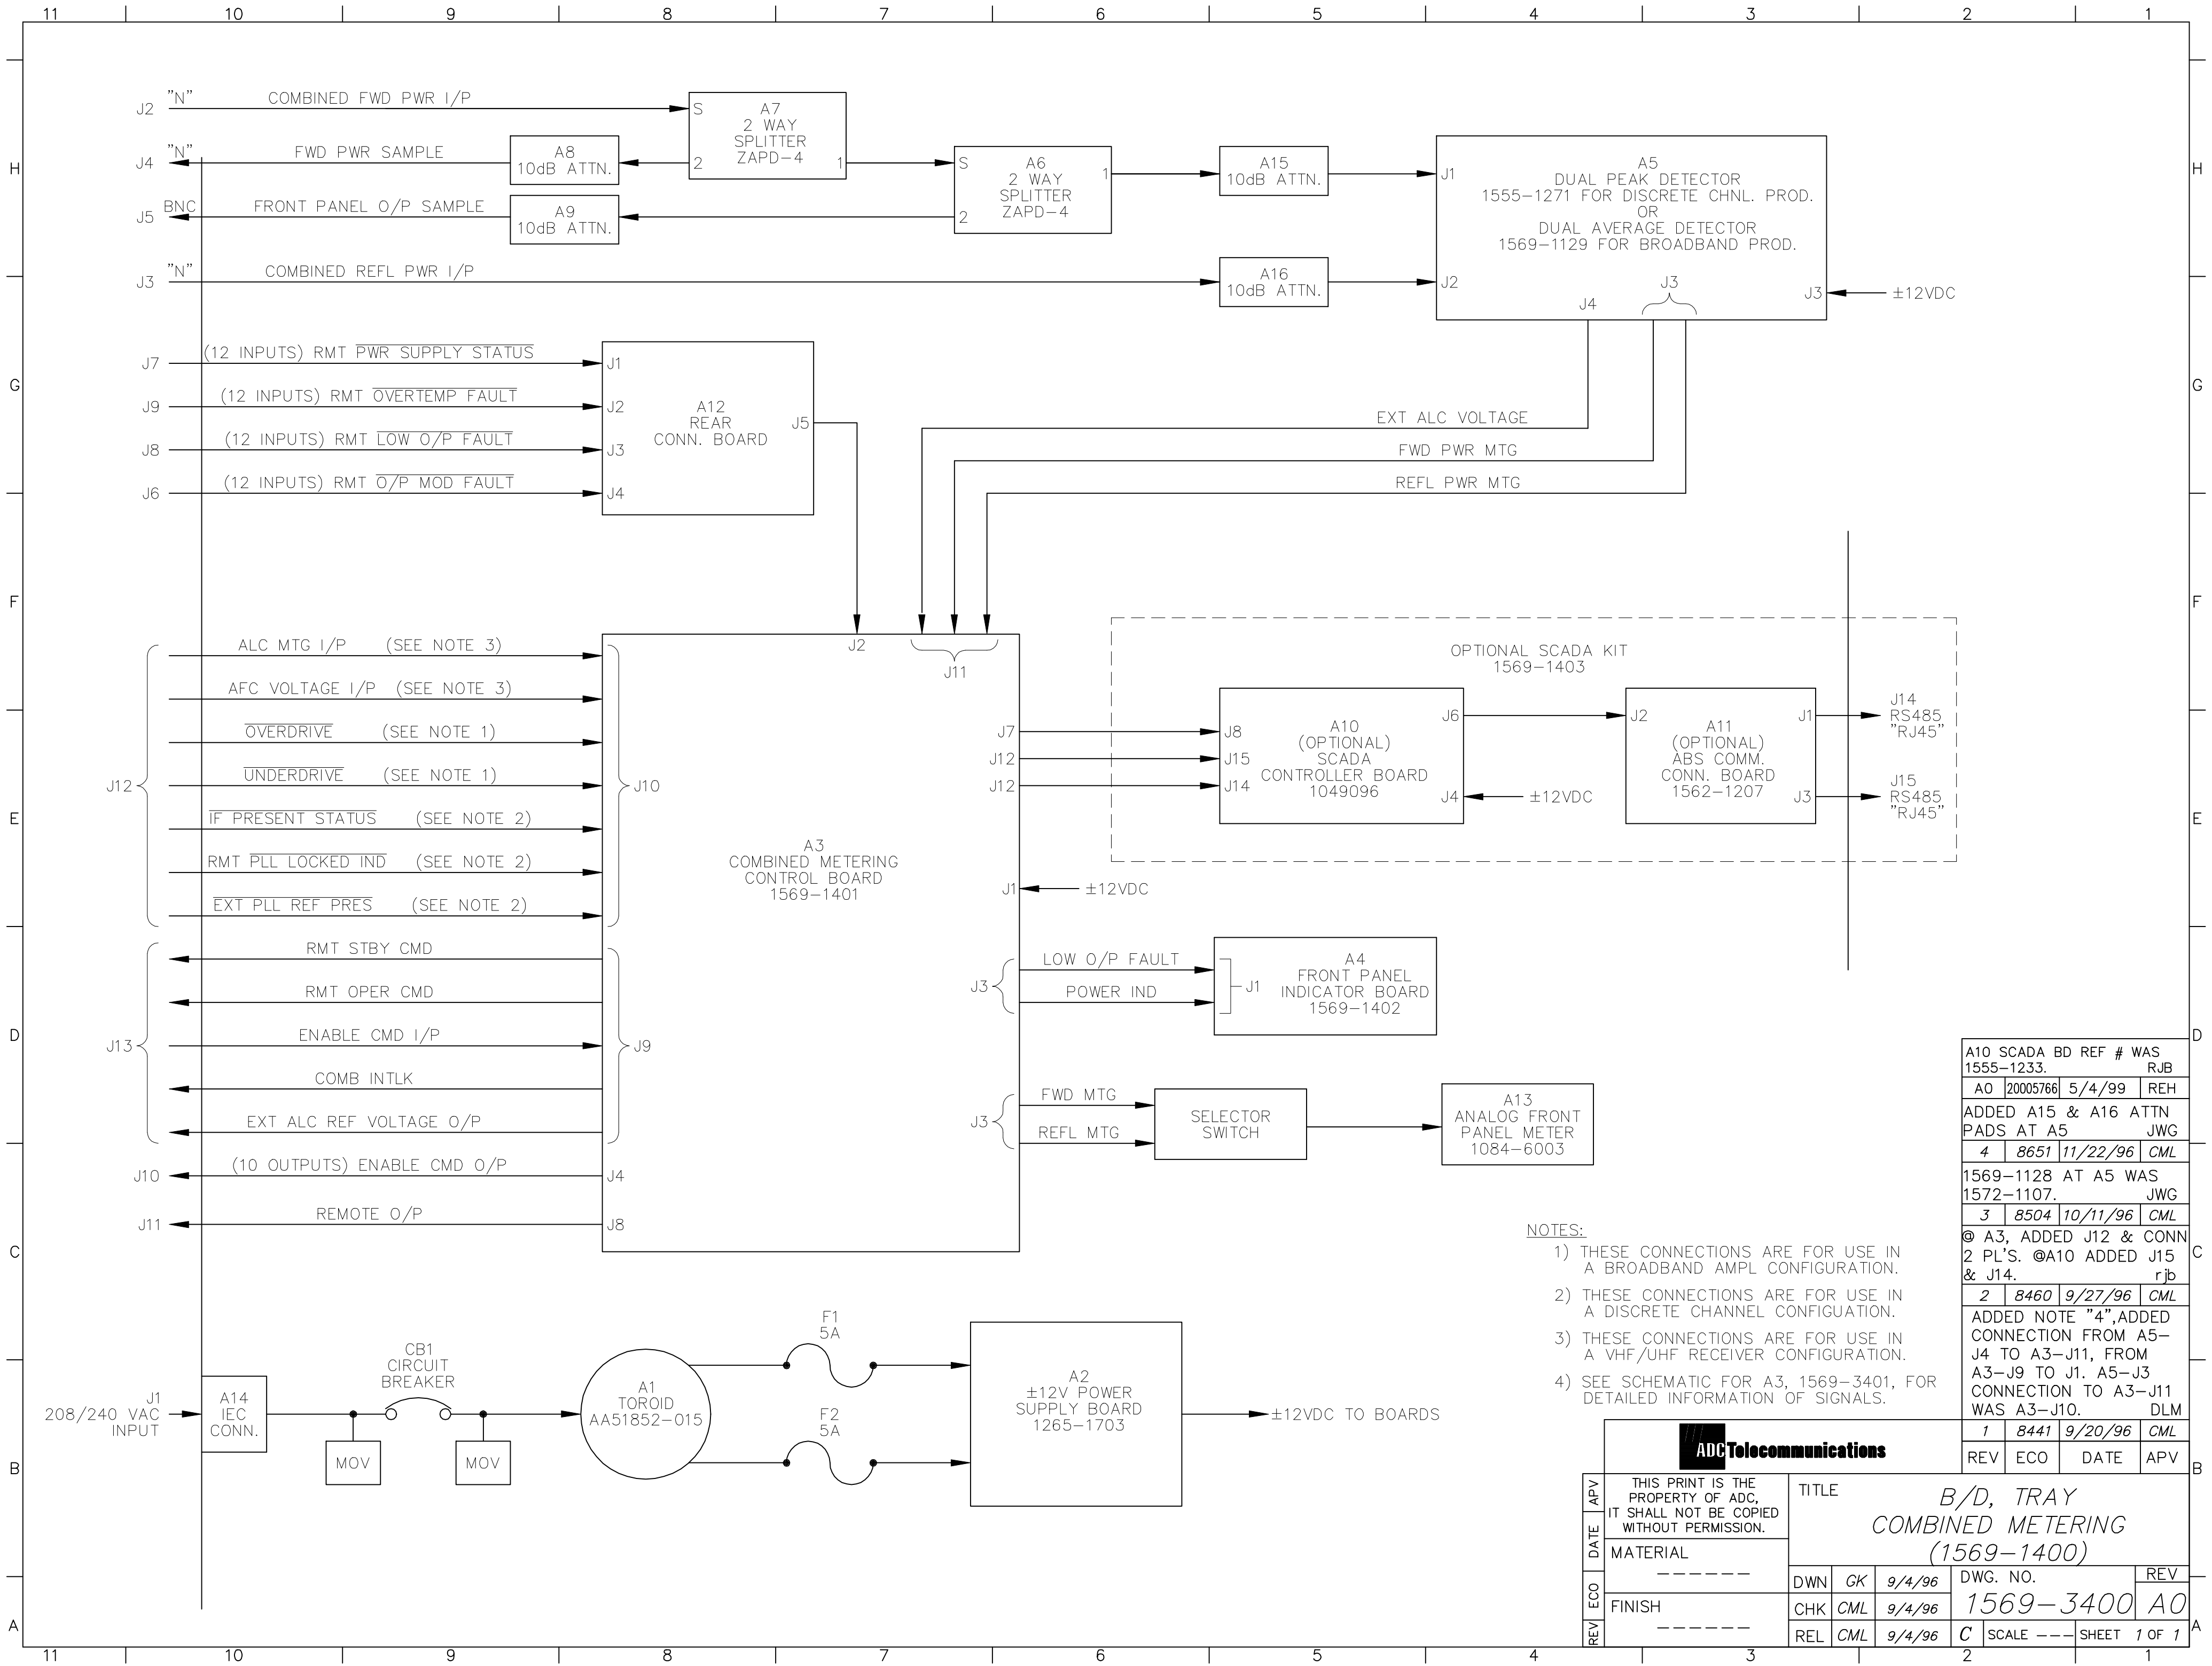

A10 SCADA BD REF # WAS 1555-1233. RJB			
AO	20005766	5/4/99	REH
ADDED A15 & A16 ATTN PADS AT A5 JWJ			
4	8651	11/22/96	CML
1569-1128 AT A5 WAS 1572-1107. JWJ			
3	8504	10/11/96	CML
© A3, ADDED J12 & CONN 2 PL'S. ©A10 ADDED J15 & J14. rjb			
2	8460	9/27/96	CML
ADDED NOTE "4", ADDED CONNECTION FROM A5-J4 TO A3-J11, FROM A3-J9 TO J1. A5-J3 CONNECTION TO A3-J11 WAS A3-J10. DLM			
1	8441	9/20/96	CML

ADC Telecommunications				1		8441		9/20/96		CML			
				REV		ECO		DATE		APV			
APV	THIS PRINT IS THE PROPERTY OF ADC, IT SHALL NOT BE COPIED WITHOUT PERMISSION.			TITLE <i>B/D, TRAY COMBINED METERING (1569-1400)</i>									
DATE	MATERIAL -----												
ECO	FINISH -----			DWN		GK		9/4/96		DWG. NO.		REV	
REV				CHK		CML		9/4/96		1569-3400		A0	
				REL		CML		9/4/96		C		SCALE --- SHEET 1 OF 1	