


PART NUMBER	PART REV	DET DOC
558438-001	A	

REVISIONS			
REV	SEE ECO	DESCRIPTION	DATE
A	60252	RELEASE	01/05/05

NOTES:

- MATL: 3M #9018FL BRUSHED SILVER POLYESTER SUBSURFACE WITH DECO COAT #2606 URETHANE CLEAR DOME .06 MIN THK WITH 3M #468 PRESSURE SENSITIVE ADHESIVE BACKING
- DATACARD LOGO AND REGISTERED MARK BRUSHED ALUMINUM
- BLUE PANTONE #293 UPPER BACKGROUND
- BLACK LETTERS IN LOWER AREA
- BRUSHED ALUMINUM BACKGROUND IN LOWER AREA
- SUBSURFACE AND FINISH TO BE SMOOTH, AND FREE OF PITS, BLEMISHES AND OTHER DEFECTS
- USE DATACARD APPROVED MASTER ARTWORK
- BULK IDENTIFY WITH PART NO. AND PART REV USING TAG, LABEL OR SIMILAR METHOD

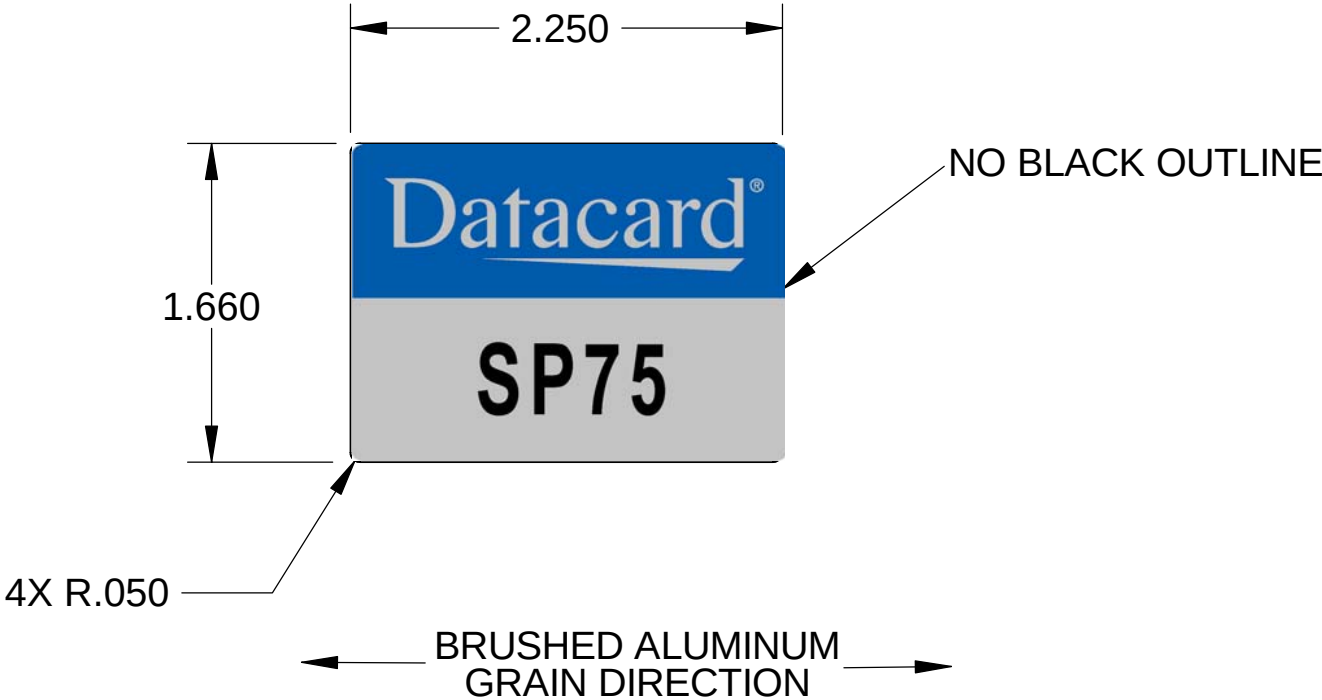

UNLESS OTHERWISE SPECIFIED: DIMENSIONS AND TOLERANCES ARE IN INCHES INTERPRET THIS DRAWING PER ASME Y14.5, 1994 THREADS: EXT CLASS 2A, INT CLASS 2B <u>UNSPECIFIED TOLERANCES</u> DECIMALS: INCHES .X ± .XX ± .XXX ±.030 ANGULAR ± THIRD ANGLE PROJECTION		DRAFTER F. REKOWSKI	DATE 12-21-04		
		CHECKER	DATE		
		DSGNR/ENGR L. BUNGERT	DATE 01-05-05	TITLE LABEL, LOGO	
		ENGINEER R. SIMON	DATE 01-03-05		
THIS DRAWING AND INFORMATION THEREON IS THE PROPERTY OF DATACARD CORPORATION. ALL UNAUTHORIZED USE AND REPRODUCTION IS PROHIBITED. COPYRIGHT© 2004 ALL RIGHTS RESERVED		SIZE B	DWG NO. 558438	REV A	
		SCALE 1:1	CAD MODEL STATE: CONTROLLED	SHEET 1 OF 1	

The following is an example of the Datacard Corporation FCC/IC Label,
Datacard Part Number 558437-001.

This Device complies with Part 15 of the FCC rules. Operation is subject to the following two conditions: (1) this device may not cause harmful interference, and (2) this device must accept any interference received, including interference that may cause undesired operation.

この装置は、クラスA情報技術装置です。この装置を家庭環境で使用すると電波妨害を引き起こすことがあります。この場合には使用者が適切な対策を講ずるよう要求されることがあります。

VCCI-A

警告使用者:
這是甲類的資訊產品，在居住的環境中使用時，可能會造成射頻干擾，在這種情況下，使用者會被要求採取某些適當的對策。

FCC ID: GDI-Q10075

IC: 889B-Q10075



Manufactured by Datacard

SP75 Label Placement



Label 558437-001 will be placed on the bottom of the printer, approximately here

