


8.3.5 Mechanical Drawings 020280-9A-1, 020280-9A-2

NOTES
UNLESS OTHERWISE SPECIFIED:

1. REMOVE ALL SHARP EDGES AND DEBURR.
2. ALL CHARACTERS TO BE HELVETICA .060 HIGH UPPER CASE, CONTRASTING BLACK.

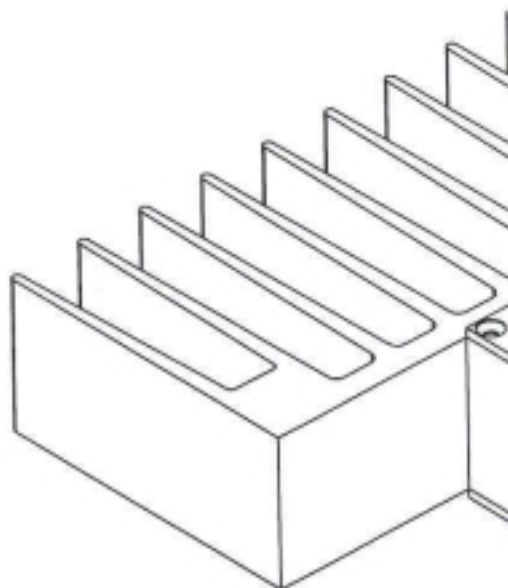


THIRD ANGLE PROJ.



NOTICE TO ALL PERSONS RECEIVING
DRAWING

This drawing and the information here within is the property of S and is confidential. Reproduction to 3rd parties is forbidden without written permission of SNA, Inc. It is conditionally issued and does not confer any right in, or license to use, the matter, or any design, or technical shown thereon, nor any right to the drawing or part thereof, except by vendors of SNA, Inc.

DATE: 24-Aug-98
DWG NAME: 020280-9A

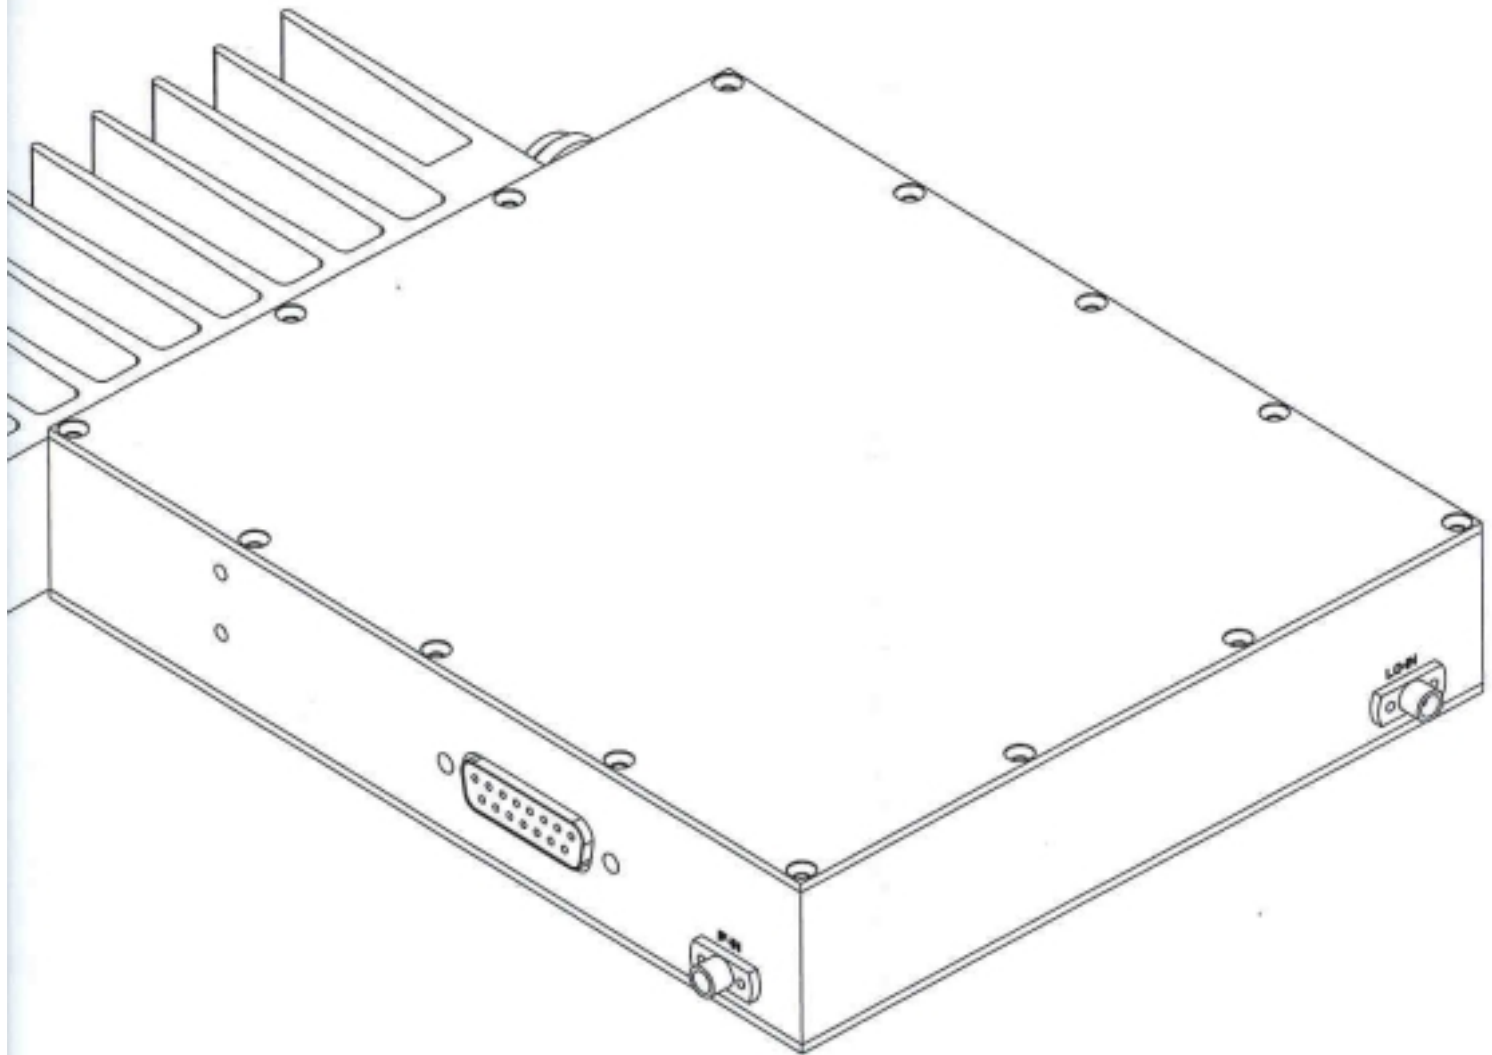

E PROJECTION  IN (MM)	UNLESS OTHERWISE SPECIFIED: DIMENSIONS ARE IN MILLIMETERS TOLERANCES		APPROVALS		STEPHEN MAKK & ASSOCIATES, 1015 CONYERS EXECUTIVE PARK, SUITE 200 CONYERS, GEORGIA 30012		
	DECIMAL .XX ± .020 .XXX ± .002 .XXXX ±	ANGULAR ± 1° FRACTIONAL ±	DRAWN M.DAVIS	DATE 980824	TITLE		
IS RECEIVING THIS	MATERIAL AL ALY		CHECKED		OFR TRANSMIT MODULE		
FINISH			DES ENGR				
DIMENSIONS TO BE HELD AFTER FINISH. REMOVE BURRS AND NON FUNCTIONAL SHARP EDGES WHERE APPLICABLE.			APPROVED		SIZE B	FSCM NO.	DWG NO. 020280-9A
			DO NOT SCALE DRAWING		SCALE	SHEET 1	

Information contained
 hereby of SNA, Inc.
 production or disclosure
 is prohibited without specific
 SNA, Inc. This drawing
 and does not transfer
 to use, the subject
 or technical information
 right to reproduce this
 , except for manufacture
 C.

72900-005

3563-0816

228280-08


228280-05

228280-04

228280-03

72900-015


DATE: 25-Aug-98
DWG NAME: 020280-9A

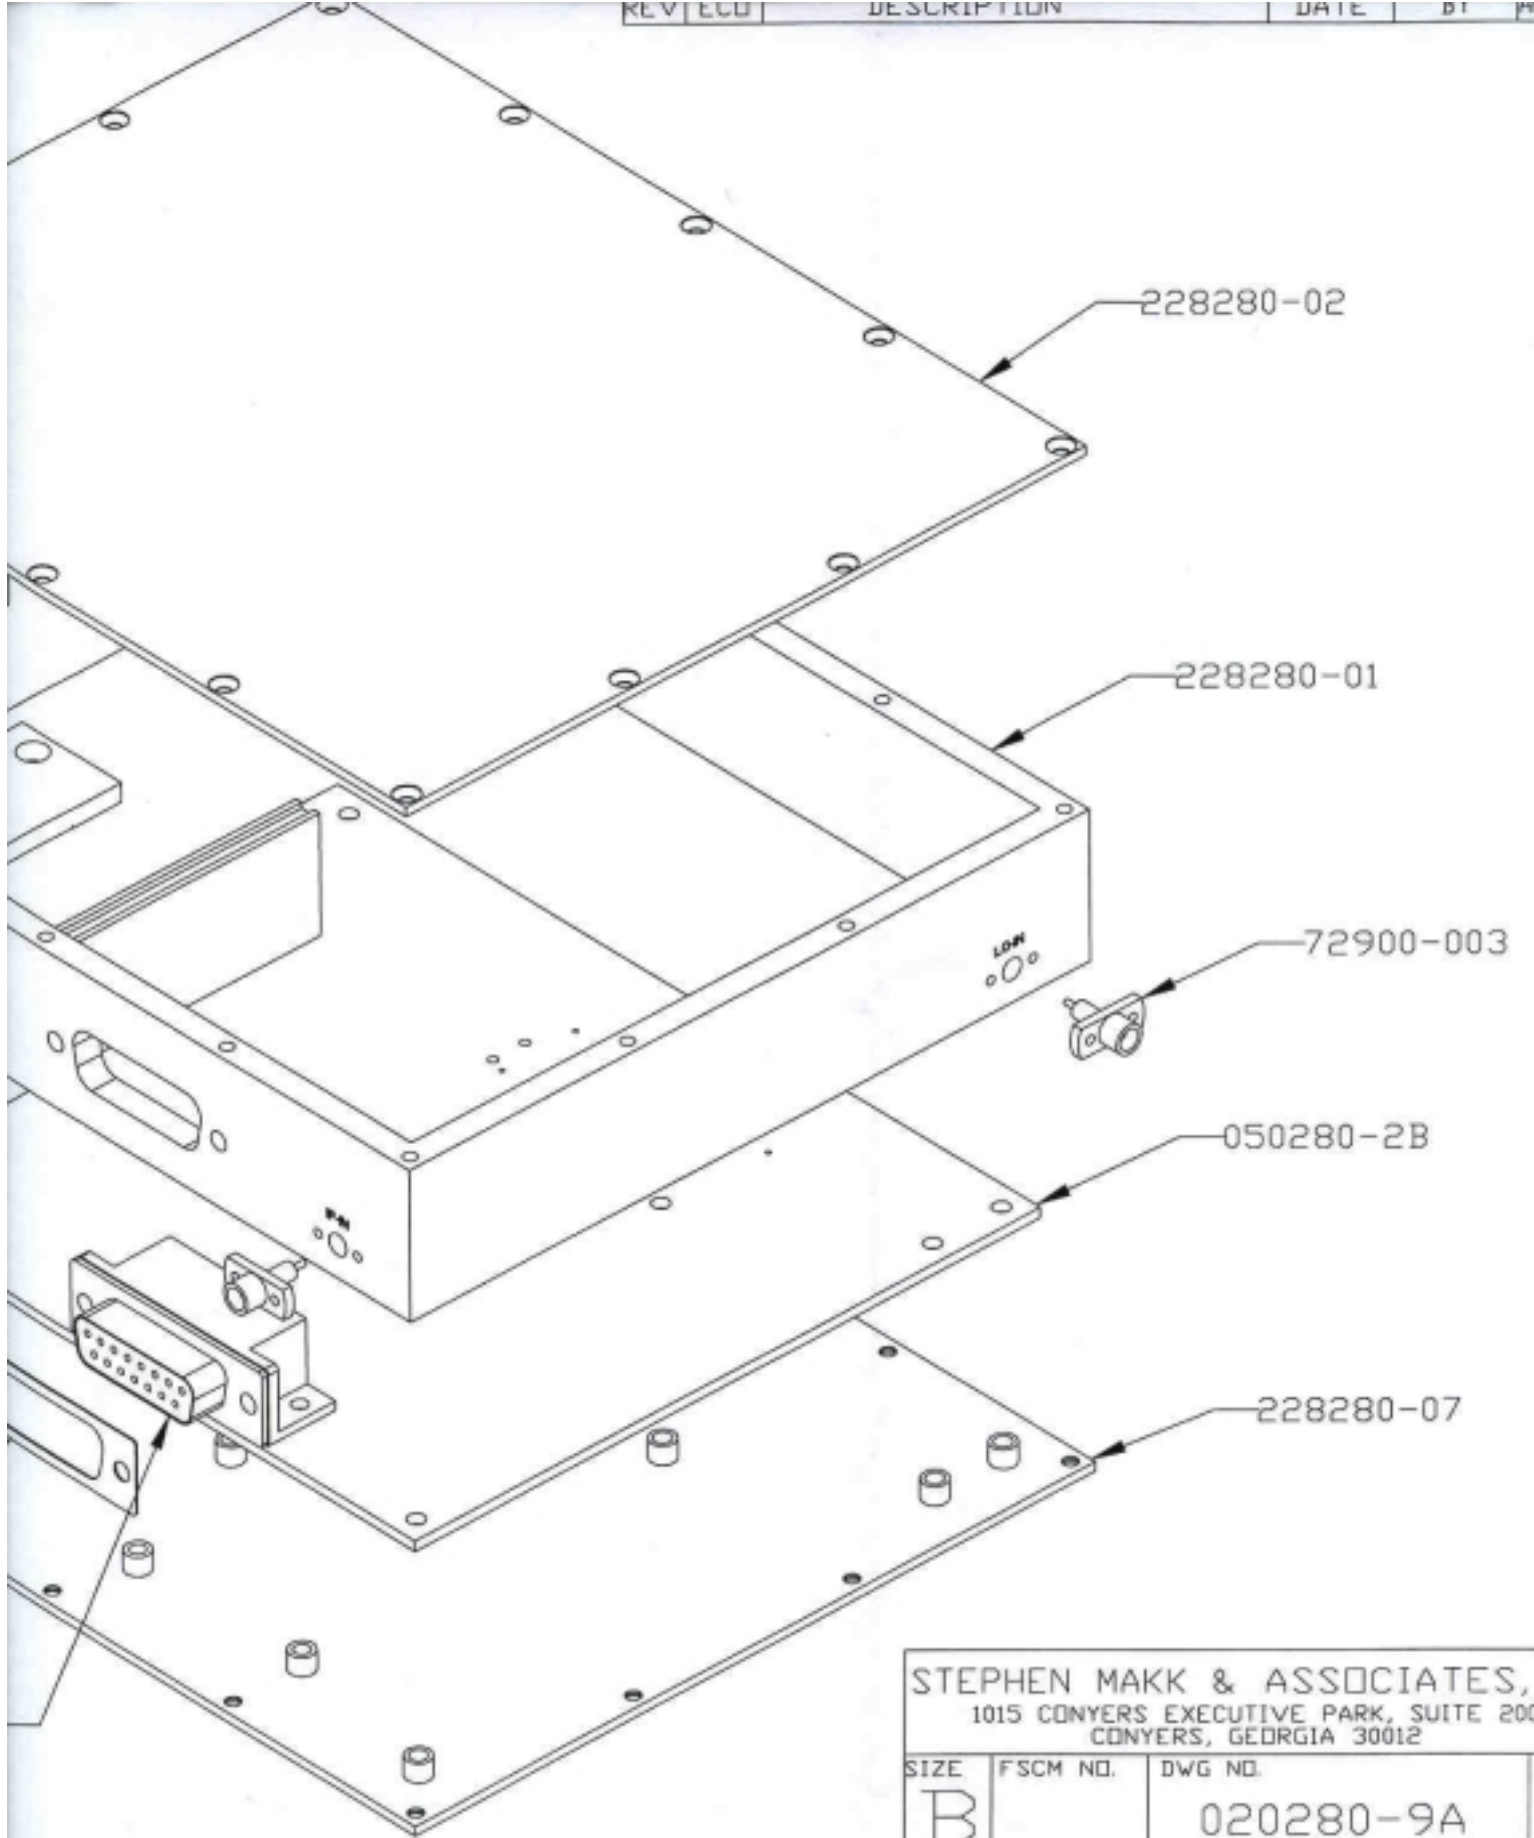

STEPHEN MAKK & ASSOCIATES, 1015 CONYERS EXECUTIVE PARK, SUITE 200 CONYERS, GEORGIA 30012			
SIZE B	FSCM NO.	DWG NO. 020280-9A	R
SCALE		SHEET 2 OF	

8.4 Control Unit

8.4.1 Schematic 050282-9C

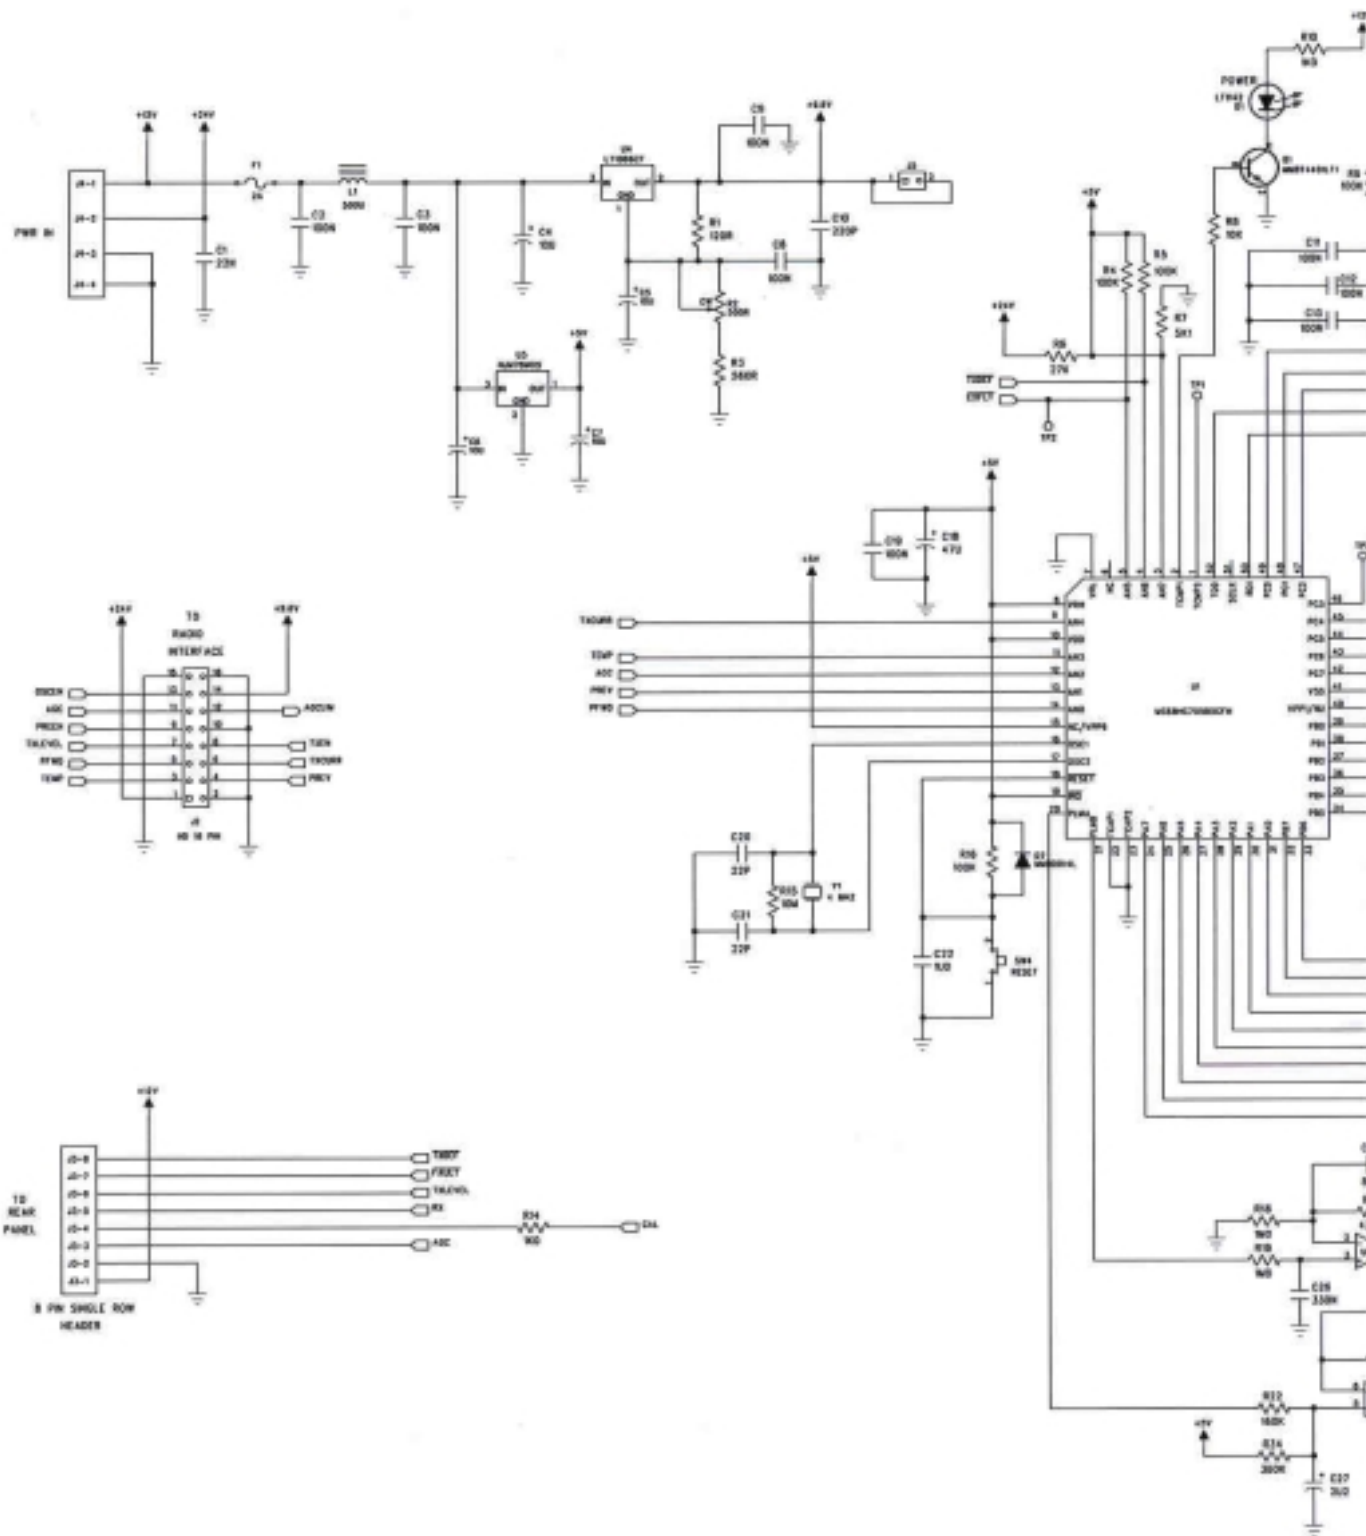


3

2

1

REVISION RECORD					
REV	CDR NO.	DESCRIPTION	BY	CHK	DATE
1	104-B	AMC SC 101 824 MM	AMC	S	8/25/98

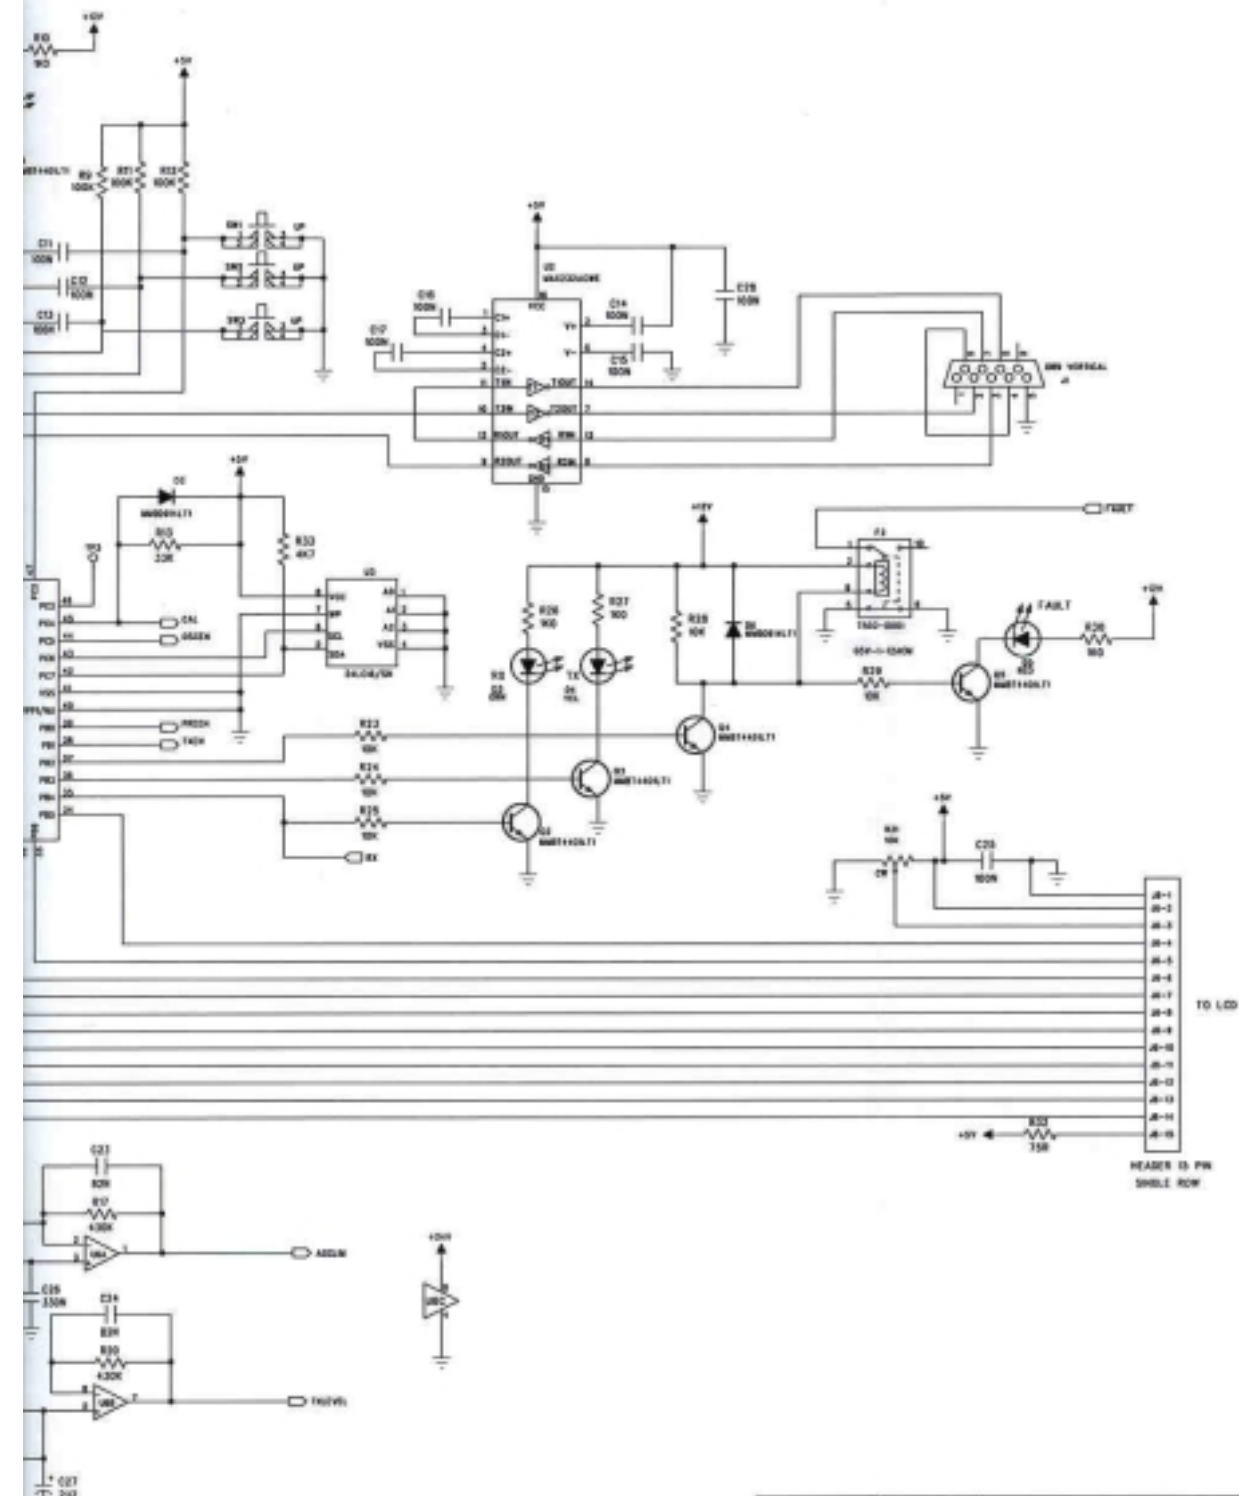

RESTRICTION NOTICE		KAVAL TELECOM			
THIS DRAWING/DOCUMENT CONTAINS INFORMATION WHICH IS PROPRIETARY TO AND IS THE PROPERTY OF KAVAI TELECOM AND NOT BE USED, REPRODUCED OR DISCLOSED IN ANY MANNER WITHOUT EXPRESS WRITTEN PERMISSION FROM KAVAI TELECOM		TITLE: MULTICARRIER SKYTEL OFR CONTROL SCHEMATIC DIAGRAM			
DRAWN: AL SCALES	DATE: 8-3-98	OWN: SC	MOD: D	DRAWING NO: 050282-9C	REV: 00
CHECKED:	DATE:				
RELEASED:	DATE:				
		SHEET: 1 OF 1			