
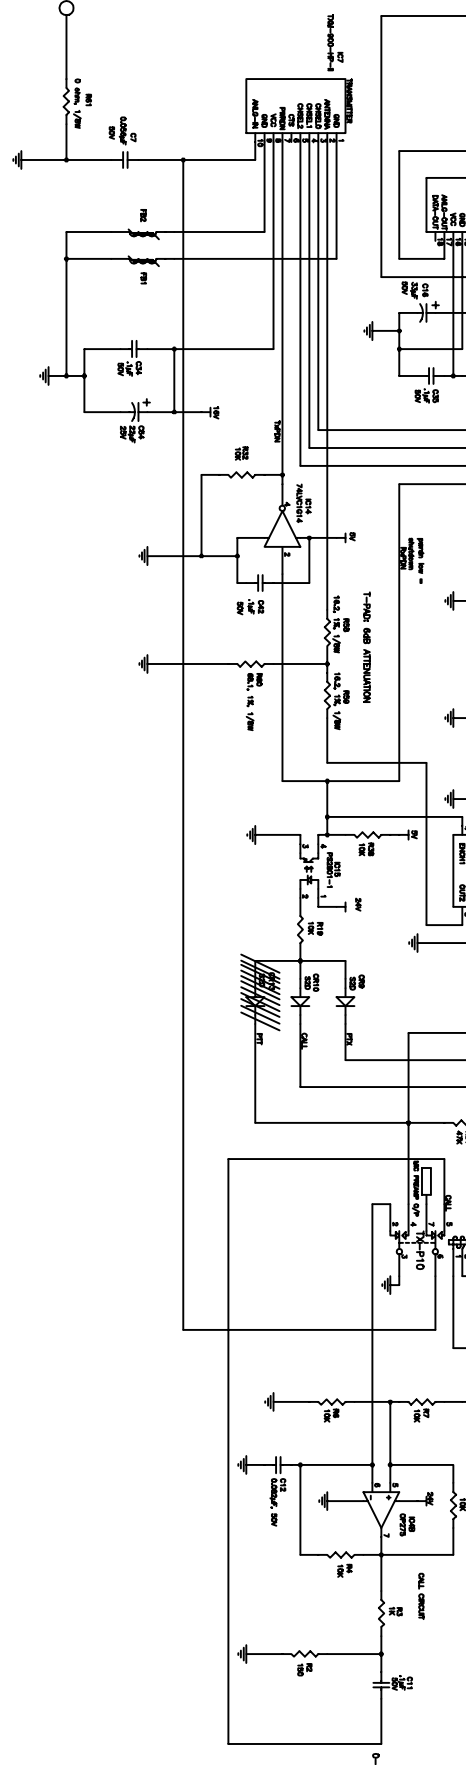
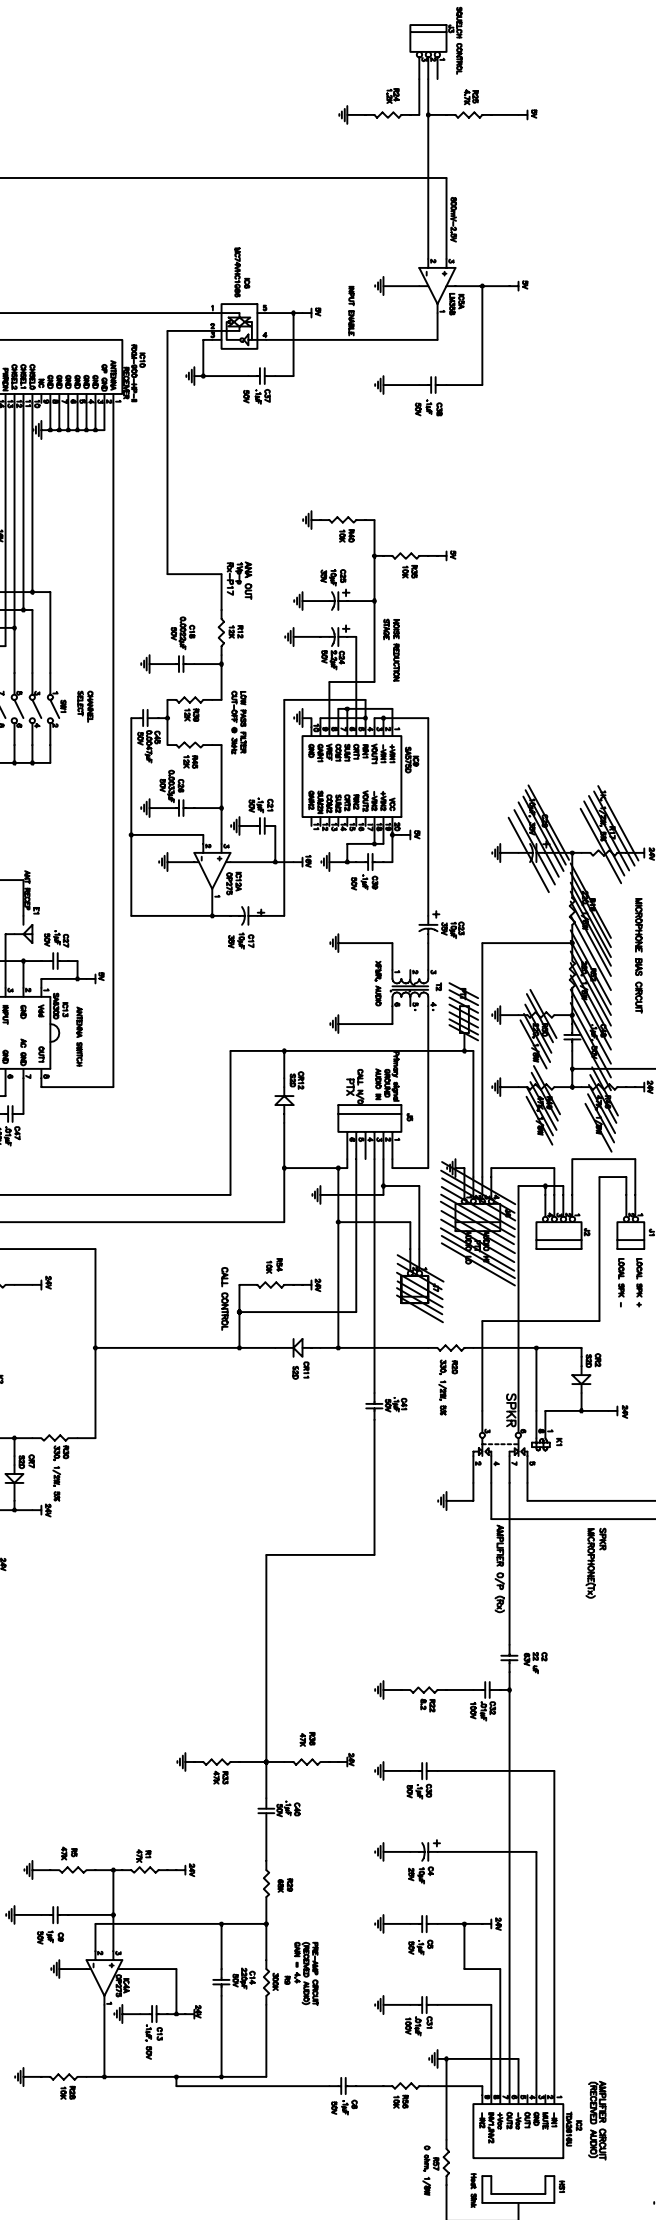
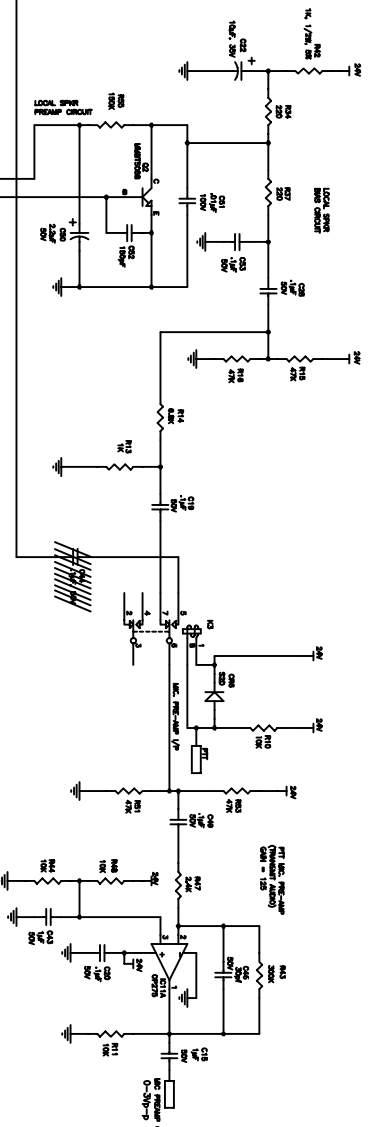


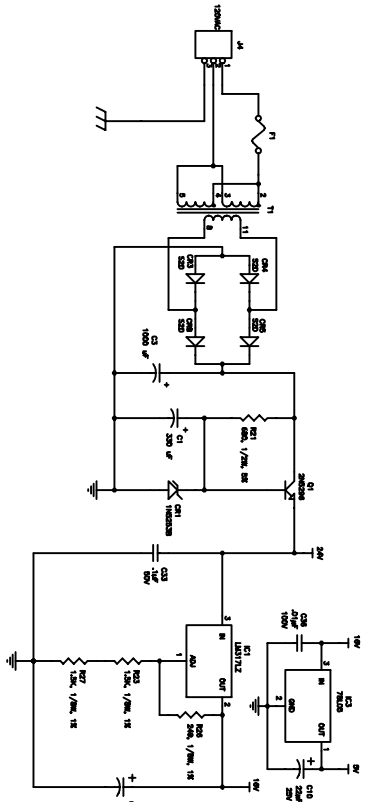

- NOTES
1. P.C. BOARD ASSEMBLY 2005150.
 2. COMPONENTS CROSSED OUT ARE NOT USED IN THE DESIGN FOR MODELS AD-27W AND AD-27AW.
 3. ALL RESISTORS ARE 1/8W, 5%, UNLESS OTHERWISE SPECIFIED.

This drawing prepared in accordance with ANSI Y14.5M-1982

--	--	