


REVISIONS

REV	ECO NO.	DESCRIPTION	DATE	APPROVED
1		Preliminary		
2		Add FCC & UL information		
3		Update to include FCC ID and compliance statement. Revised layout.	2/28	
Exp2		Updated based on TUV review comments. Removed FCC logo and added compliance statement. Increased label size to 3.0" x 0.5". Changed titles.	3/1	

NOTES:

APPLICABLE STANDARDS/SPECIFICATIONS:
MIL-STD-100E, ENGINEERING DRAWING PRACTICES.
ANSI Y14.5M-82, DIMENSIONS AND TOLERANCES.

MATERIAL TYPE : FLEXCON BLANK SILVER POLYESTER
INK TYPE: BLACK RESIN
RIBBON TYPE : SONY 4070
PRINTER TYPE: SATO 8450 OR ZEBRA 110
RECOMMENDED MANUFACTURER UL FILE: MH16635

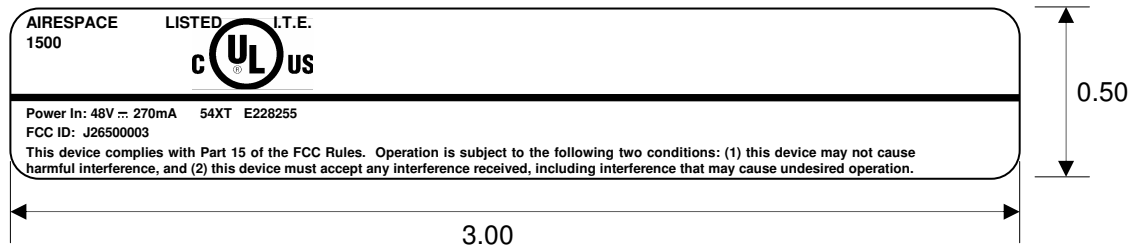

1	1	79-00125	LABEL, REGULATORY, 3.0 X 0.5
ITEM NO.	QTY REQD	IDENTIFYING NO.	DESCRIPTION

UNLESS OTHERWISE SPECIFIED DIMENSIONS ARE IN INCHES TOLERANCES ARE: FRACTIONS DECIMALS ANGLES ±1/32 .XX ±.01 ±0°30' XXX ± .005	USED ON					
		500003				
MATERIAL	DRAWN: M. Anderson 3/1/05		TITLE LABEL, REGULATORY, ORION-LITE			
	CHECKED:					
	ISSUED:					
FINISH						
			SIZE A	CAGE CODE 6T925	DWG NO. 132669	REV 1
DO NOT SCALE DRAWING	Elec.File:132669_expiremental.doc		SCALE 1/1	WEIGHT	SHEET 1 OF 1	

Label Placement

