

Rev	Description	ECO	Appr	Date
A1	RELEASE FOR PROTOTYPE		PJW	06/03/04
A2	RELEASE FOR PROTOTYPE		PJW	06/25/04
B1	RELEASE FOR PRODUCTION		PJW	10/01/04


T3 Remote Control Schematics

Page	Description
1	Cover Sheet
2	Processor
3	SDRAM & Flash
4	Audio, Touchscreen & LCD
5	CIR, RF, Tilt, USB & Keypad
6	Power Supplies


Cover Sheet

Remote Technologies Inc. 18681 Lake Drive East Chanhassen, MN. 55317-9383			
Title T3 MAIN PWB		Drawn By PJW	
Size C	Document Number 30-210097-20-34	Rev B1	
Date: Friday, October 01, 2004		Sheet	1 of 6


Rev	Description	ECO	Appr	Date
A1	RELEASE FOR PROTOTYPE		PJW	5/18/84

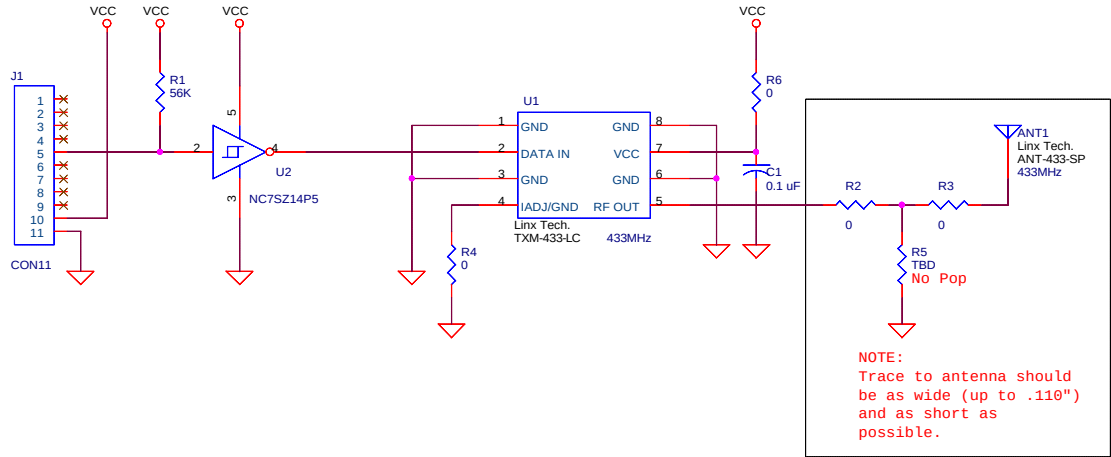

THIS IS AN UNPUBLISHED WORK CONTAINING REMOTE TECHNOLOGIES INCORPORATED CONFIDENTIAL AND PROPRIETARY INFORMATION. DISCLOSURE, USE OR REPRODUCTION WITHOUT THE WRITTEN AUTHORIZATION OF REMOTE TECHNOLOGIES IS STRICTLY PROHIBITED.		Remote Technologies Inc. 18681 Lake Drive East Chanhassen, MN. 55317-9383		
DFTG	Date	RF Transmitter - Lynx		
Paul Weichelt	12-15-04			
CHKD	Date			
MFG	Date			
APPVL	Date	Size	CAGE Code	DWG NO
		C		30-210104-20-13
Page Modify Date		Scale	Model	Sheet
Wednesday, December 15, 2004			TXB-433	1 of 1
				Rev
				A1

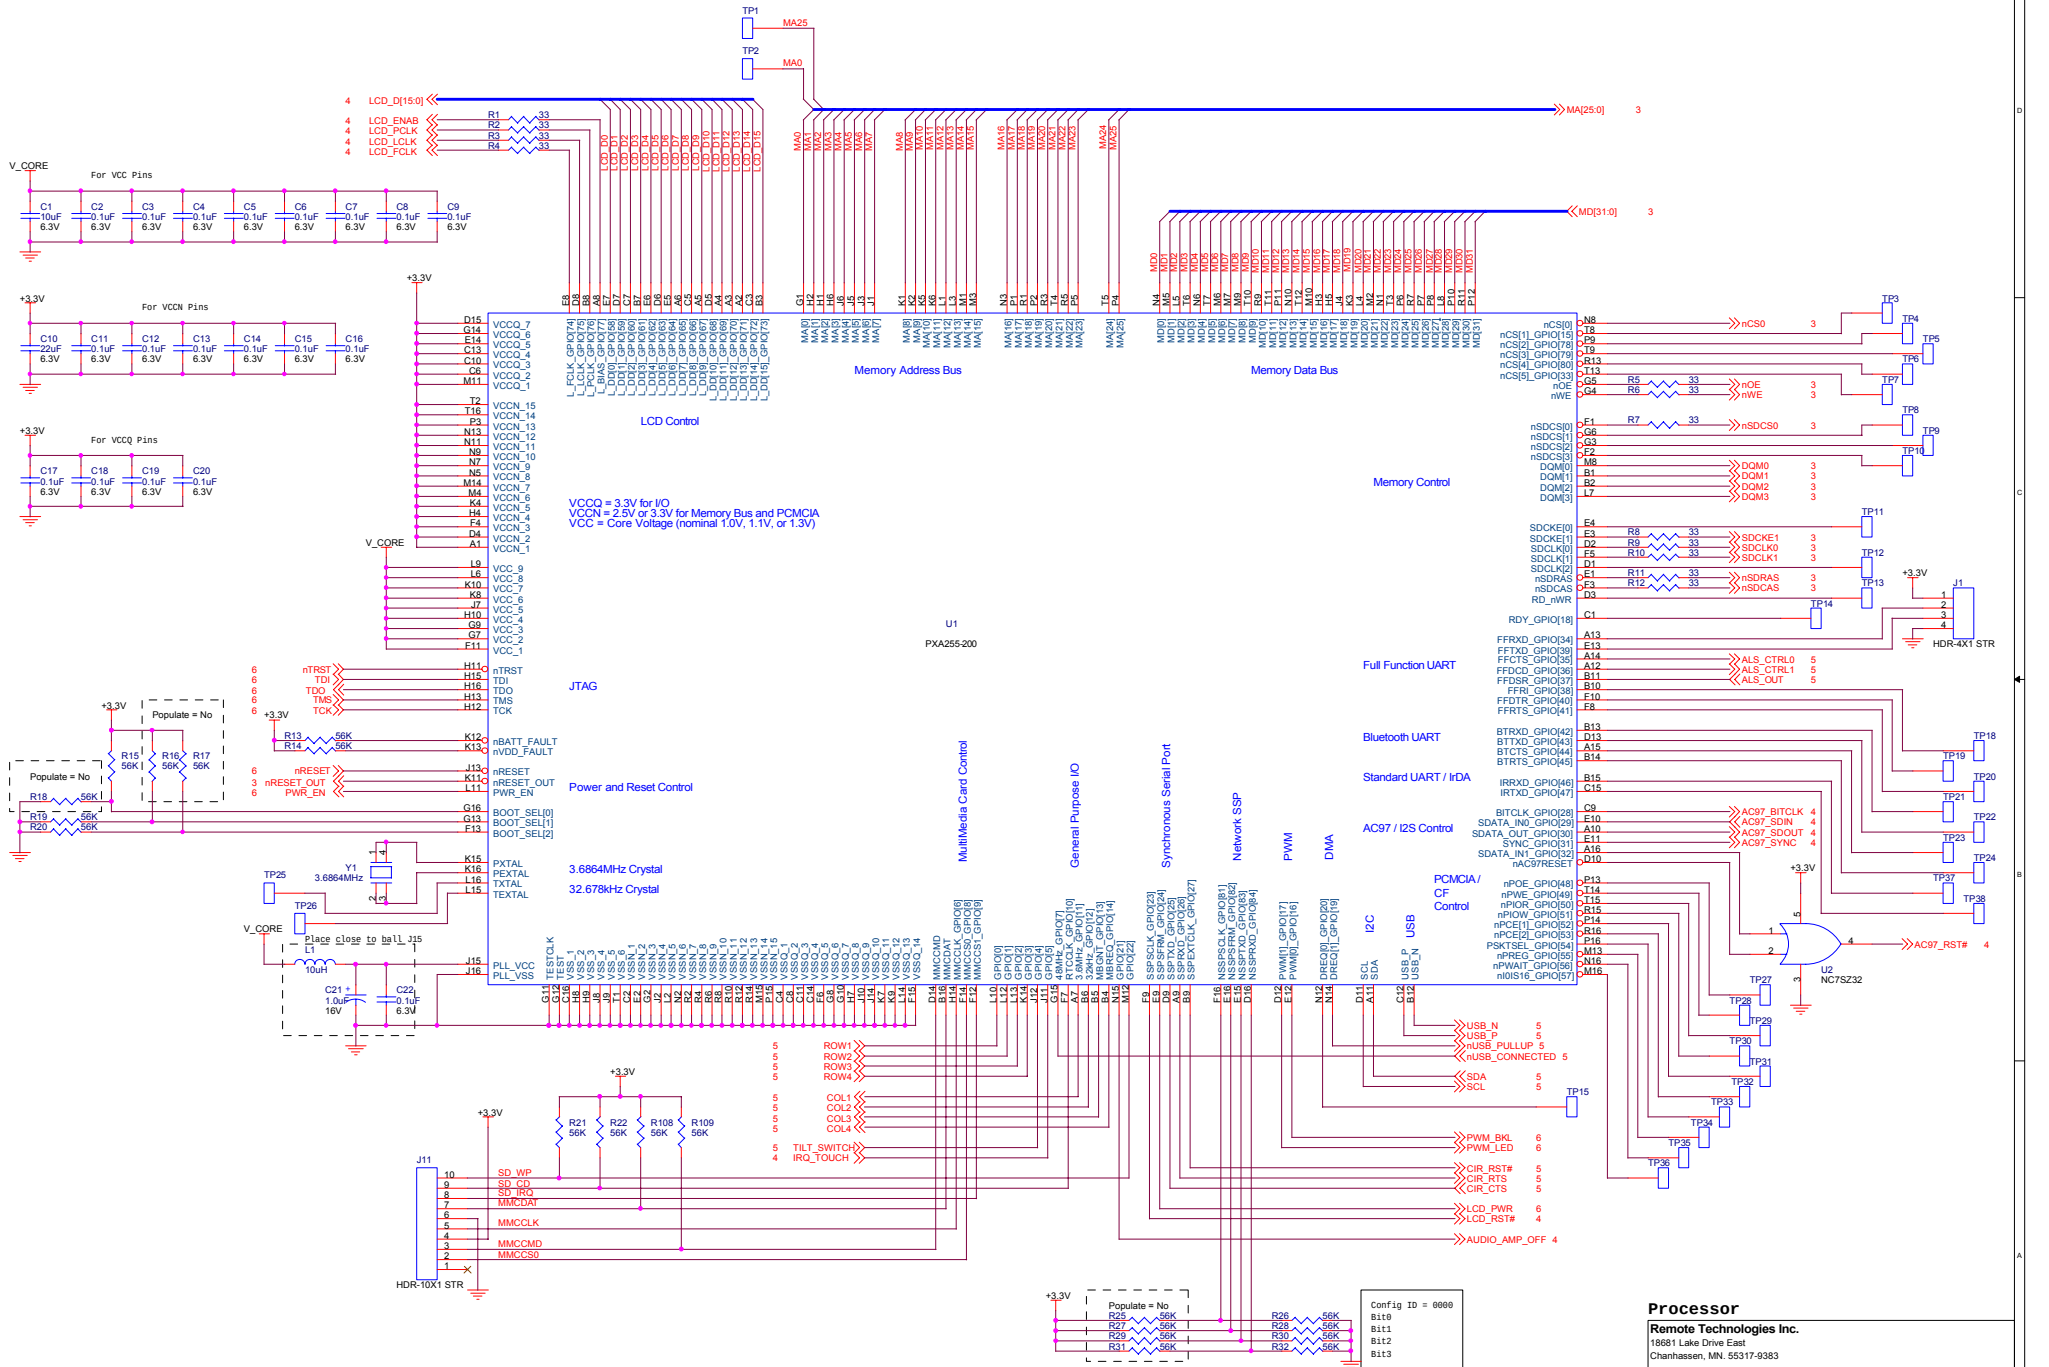



Processor			
Remote Technologies Inc.			
18681 Lake Drive East			
Chanhassen, MN, 55317-9383			
Title	T3 MAIN PWB	Drawn By	PJW
Size	Document Number		
C	30-210097-20-34	Rev	B1
Date	Friday, October 01, 2004	Sheet	2 of 6

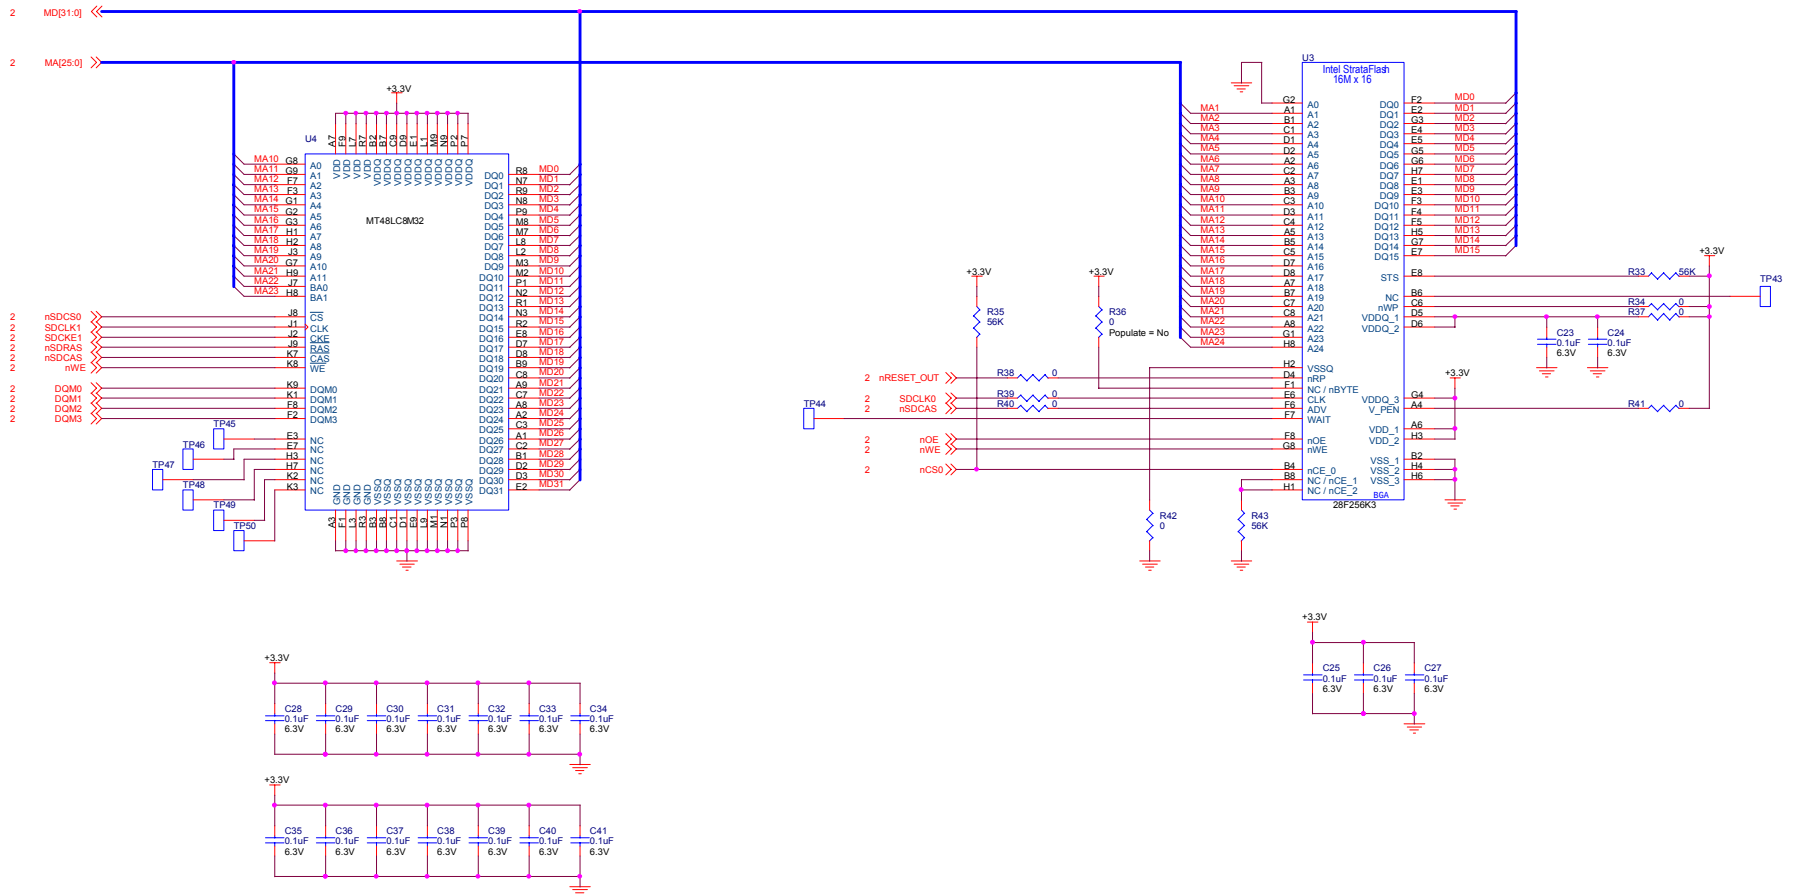


SDRAM & Flash

Remote Technologies Inc.
18681 Lake Drive East
Chanhassen, MN, 55317-9383

Title	T3 MAIN PWB	Drawn By	PJW
Size	Document Number	Rev	B1
C	30-210097-20-34		
Date:	Friday, October 01, 2004	Sheet	3 of 6

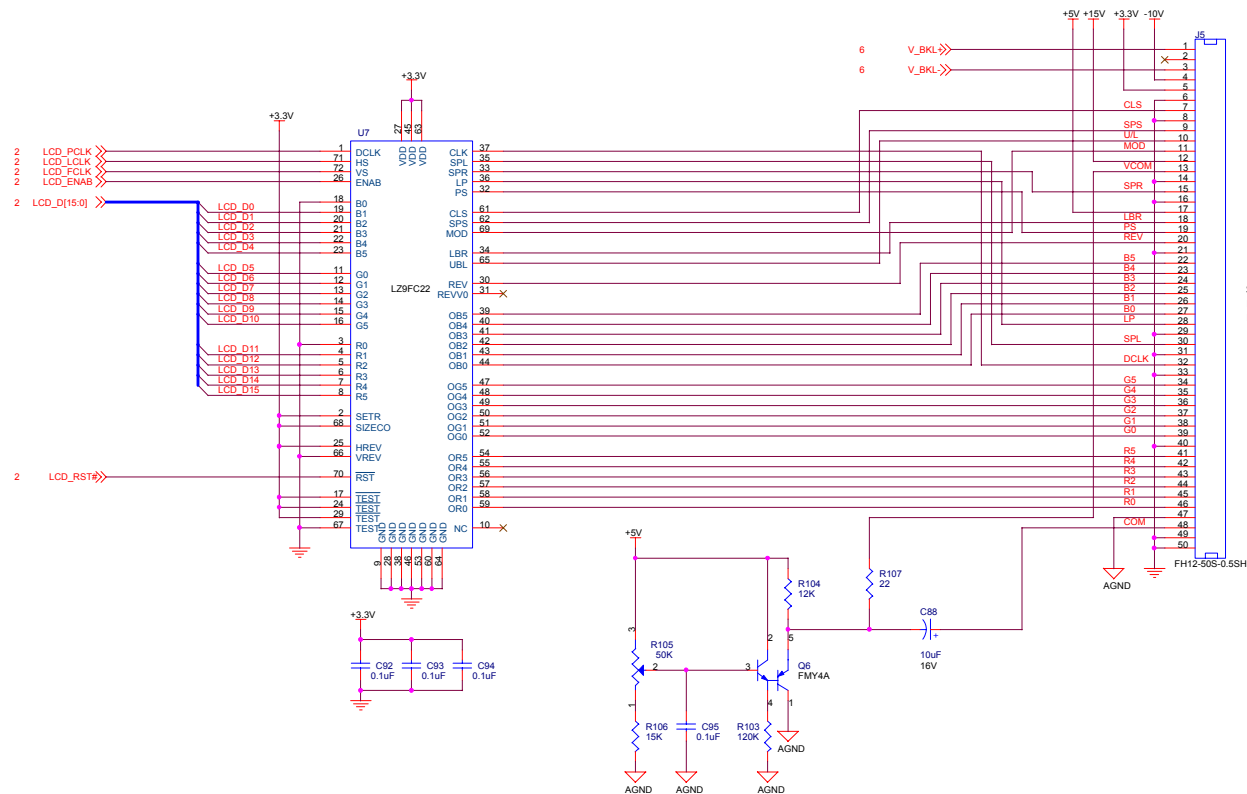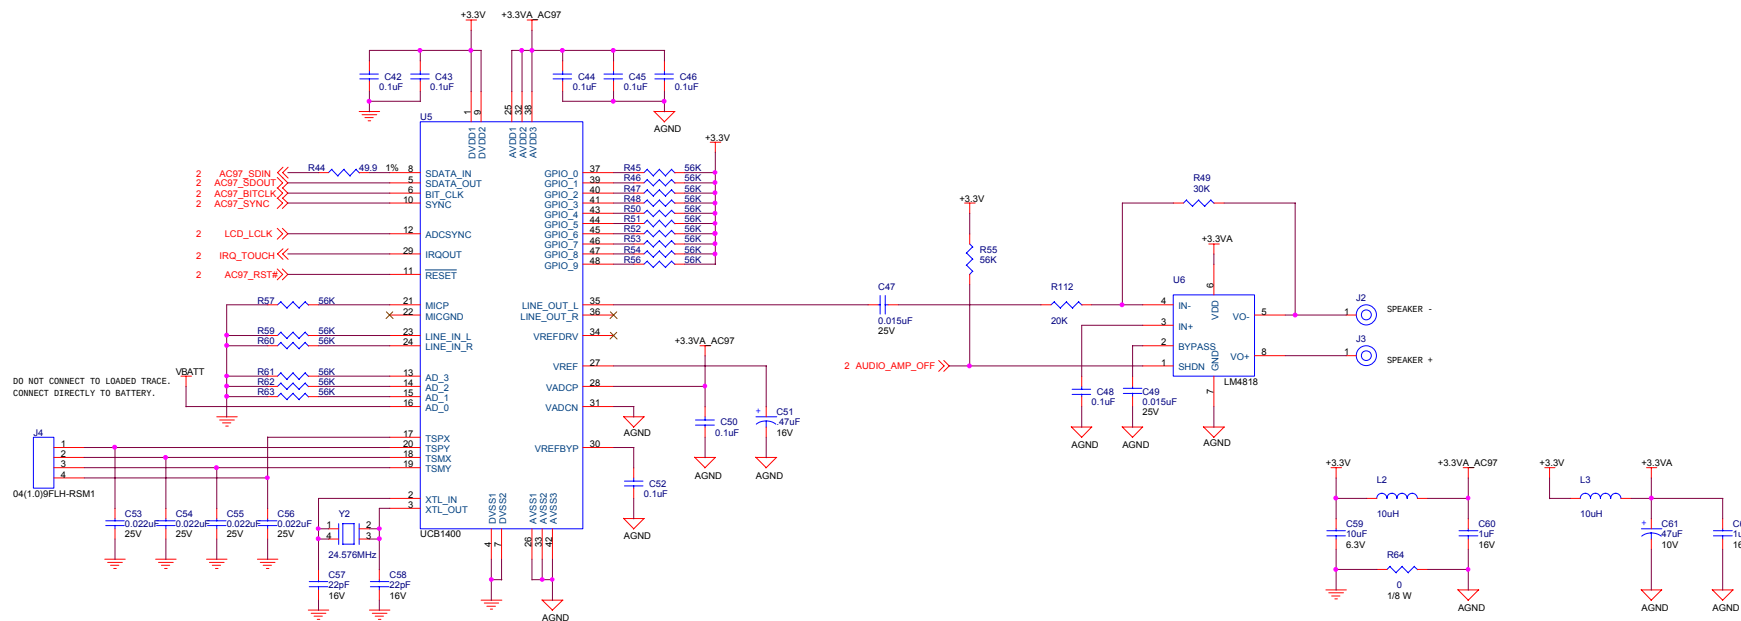


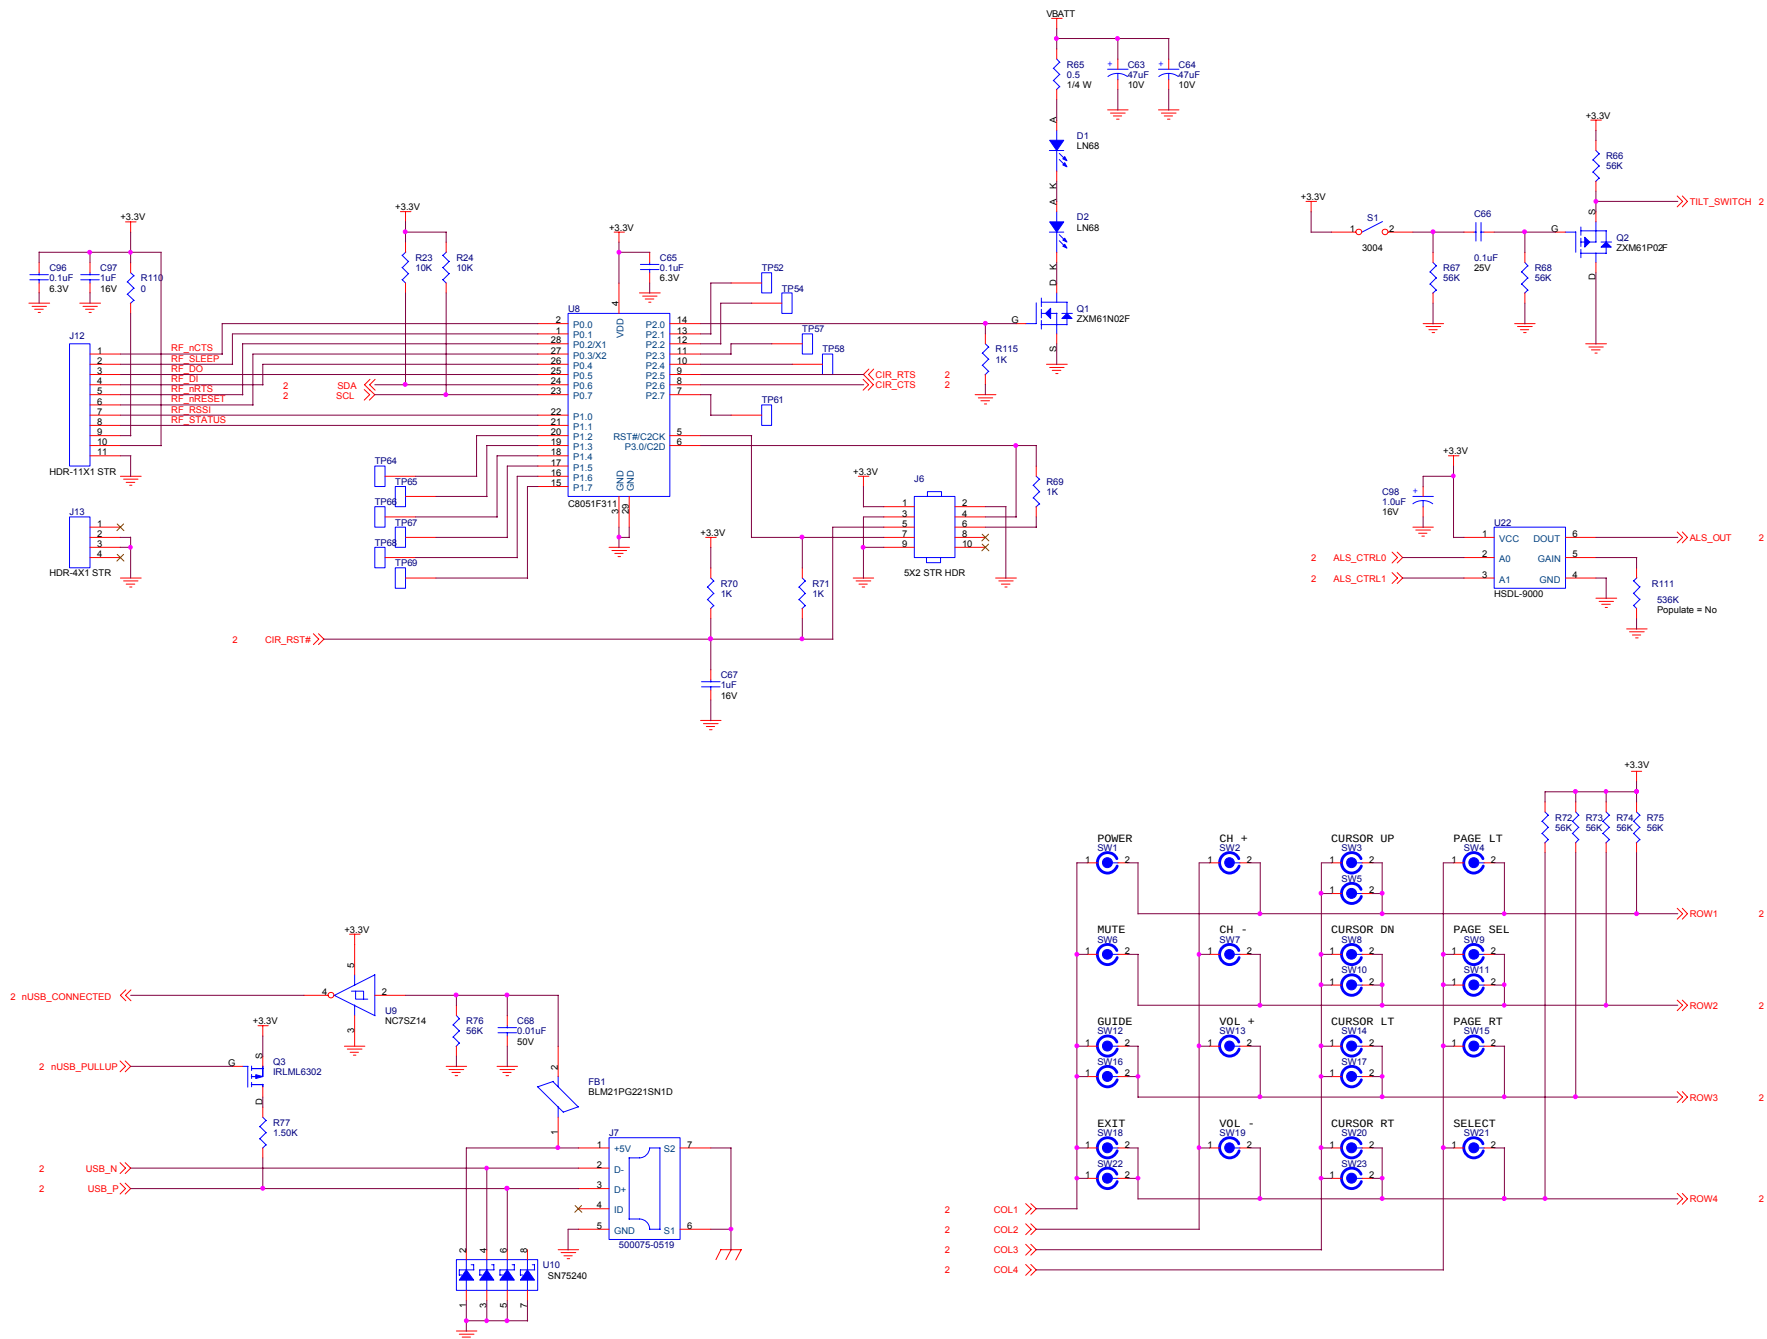

CIR, RF, Tilt, USB & Keypad

Remote Technologies Inc.
18681 Lake Drive East
Chanhassen, MN. 55317-9383

Title	T3 MAIN PWB	Drawn By	PJW
Size	Document Number	Rev	B1
C	30-210097-20-34		
Date:	Friday, October 01, 2004	Sheet	5 of 6

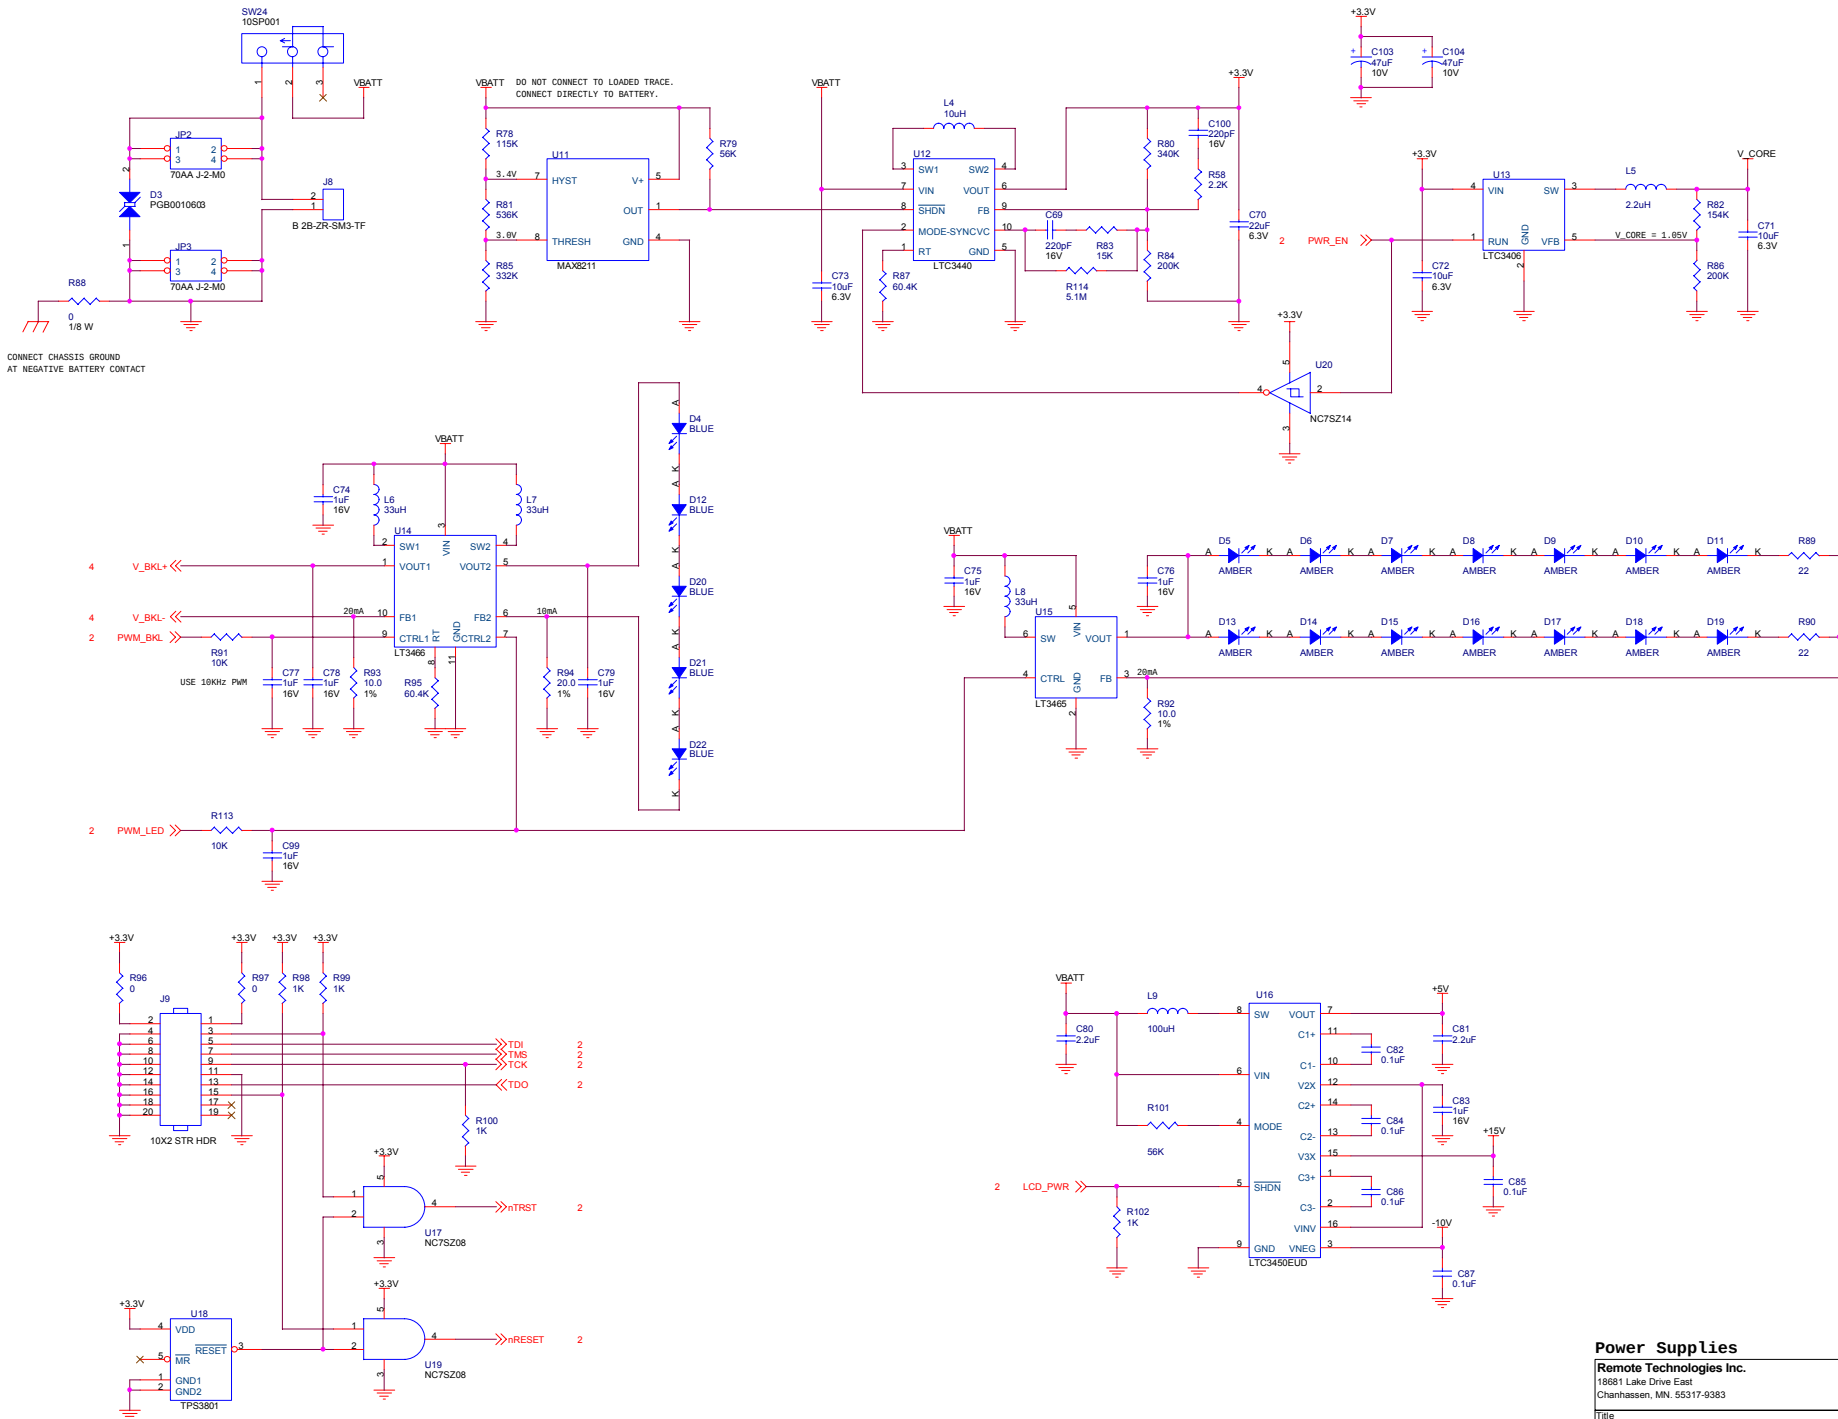

Power Supplies

Remote Technologies Inc.
18681 Lake Drive East
Chanhassen, MN, 55317-9383

Title	T3 MAIN PWB	Drawn By	PJW
Size	Document Number	Rev	B1
C	30-210097-20-34		
Date	Friday, October 01, 2004	Sheet	6 of 6