




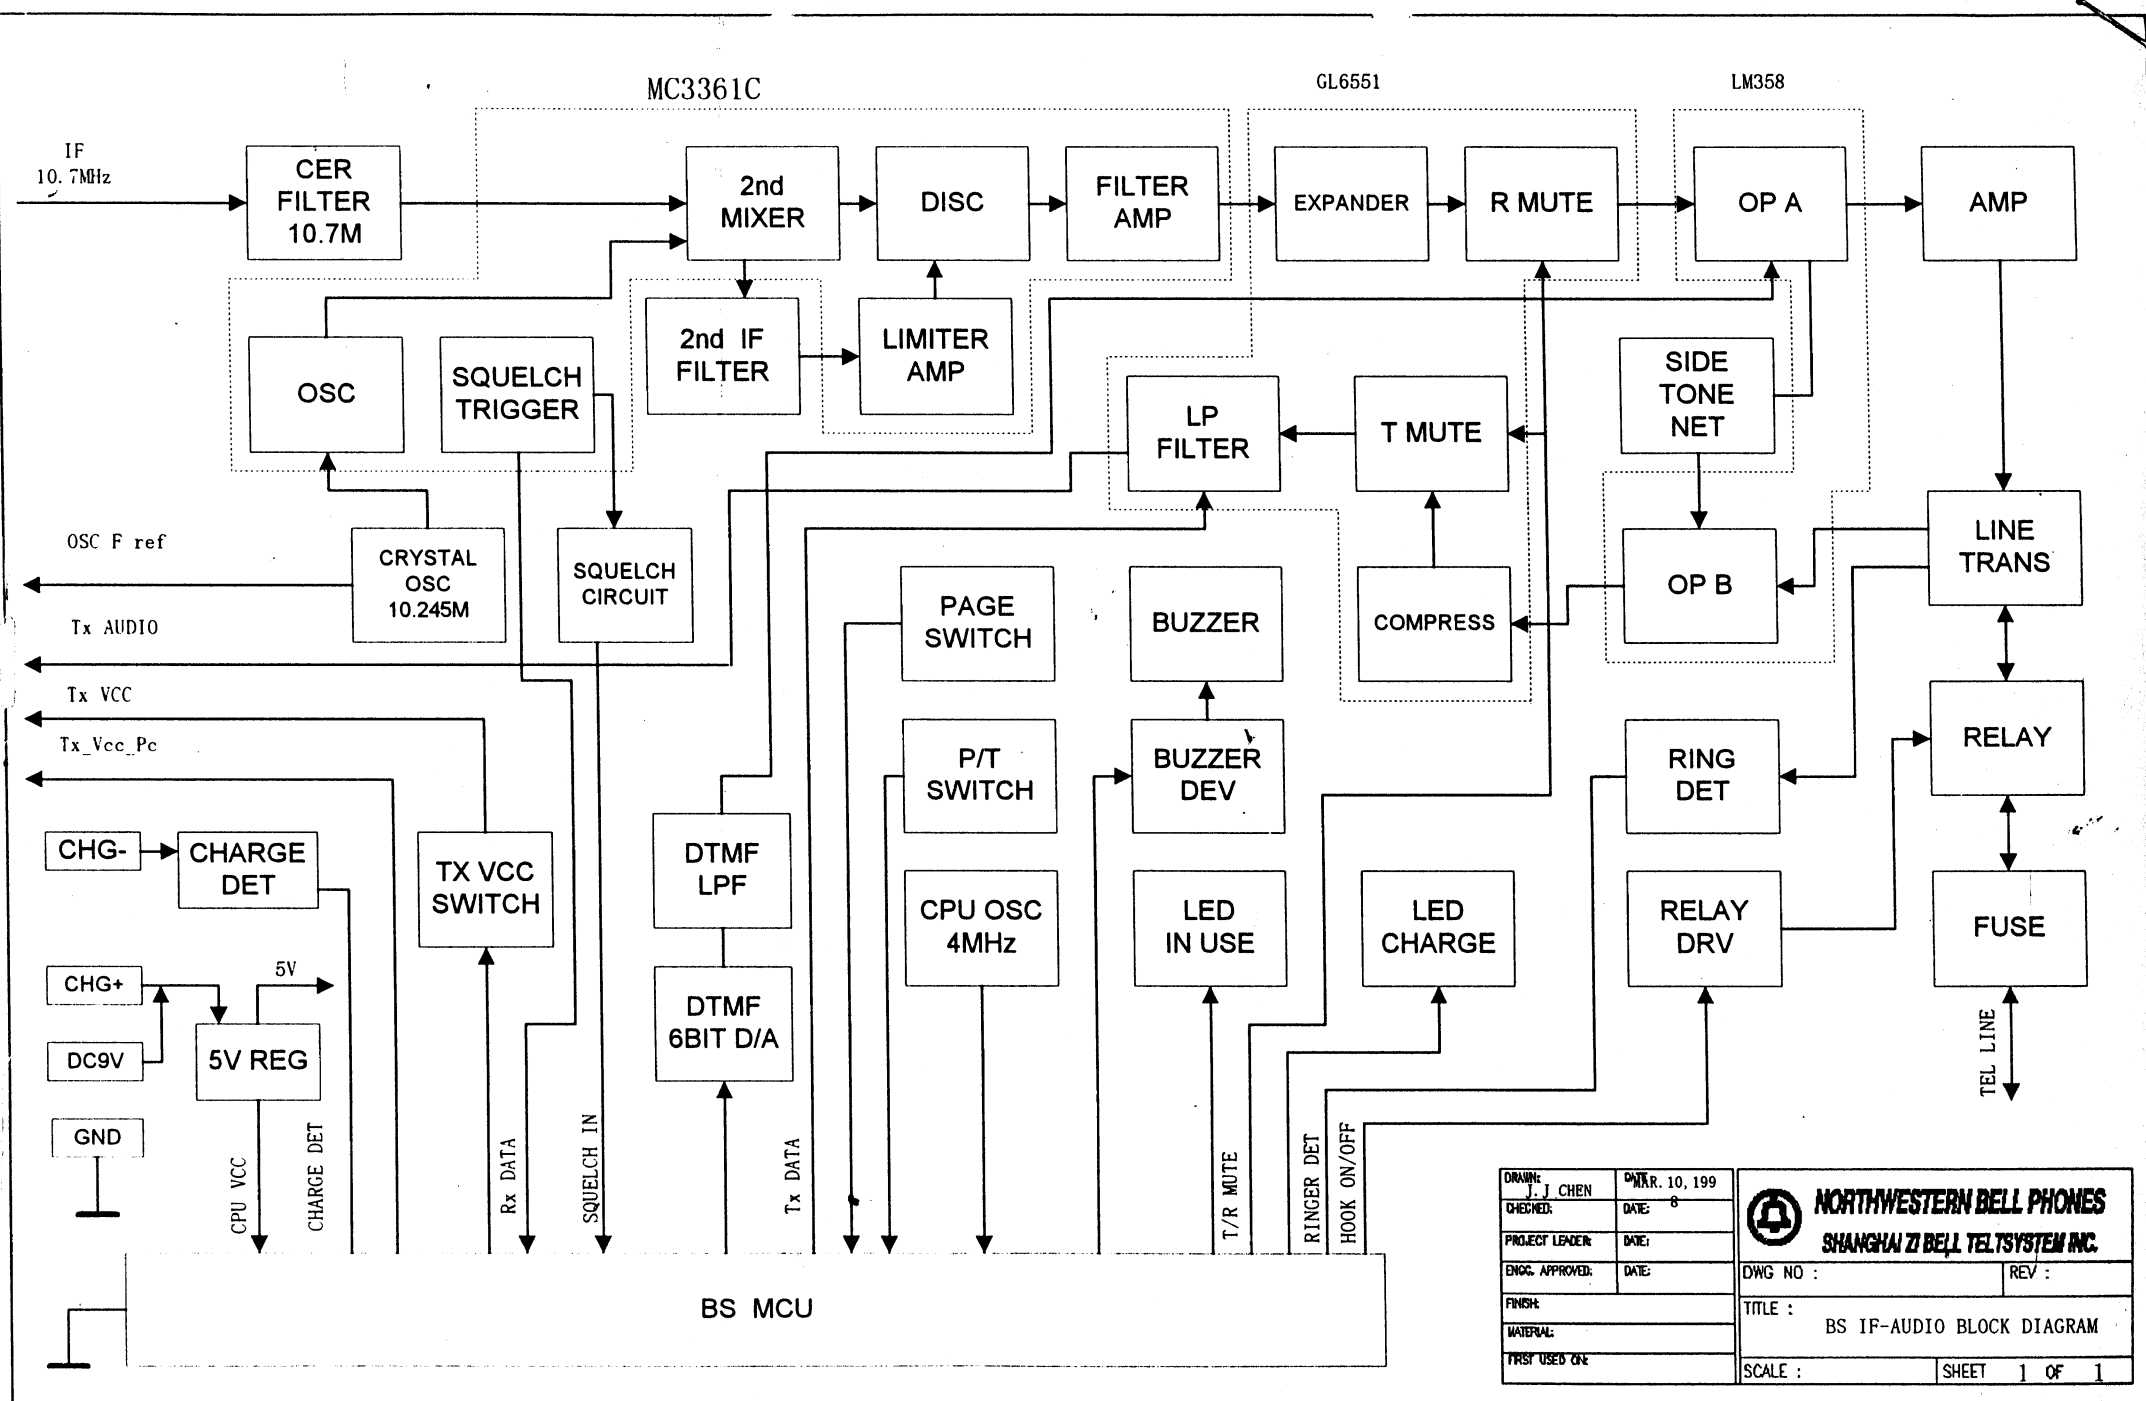

DRAWN: J. J. CHEN	DATE: 10. 199	 NORTHWESTERN BELL PHONES SHANGHAI ZI BELL TELSYSTEM INC.	
CHECKED:	DATE: 8		
PROJECT LEADER:	DATE:		
ENGC. APPROVED:	DATE:		
FINISH:			
MATERIAL:		DWG NO : _____	REV : _____
FIRST USED ON:		TITLE : BS IF-AUDIO BLOCK DIAGRAM	
		SCALE : _____	SHEET 1 OF 1

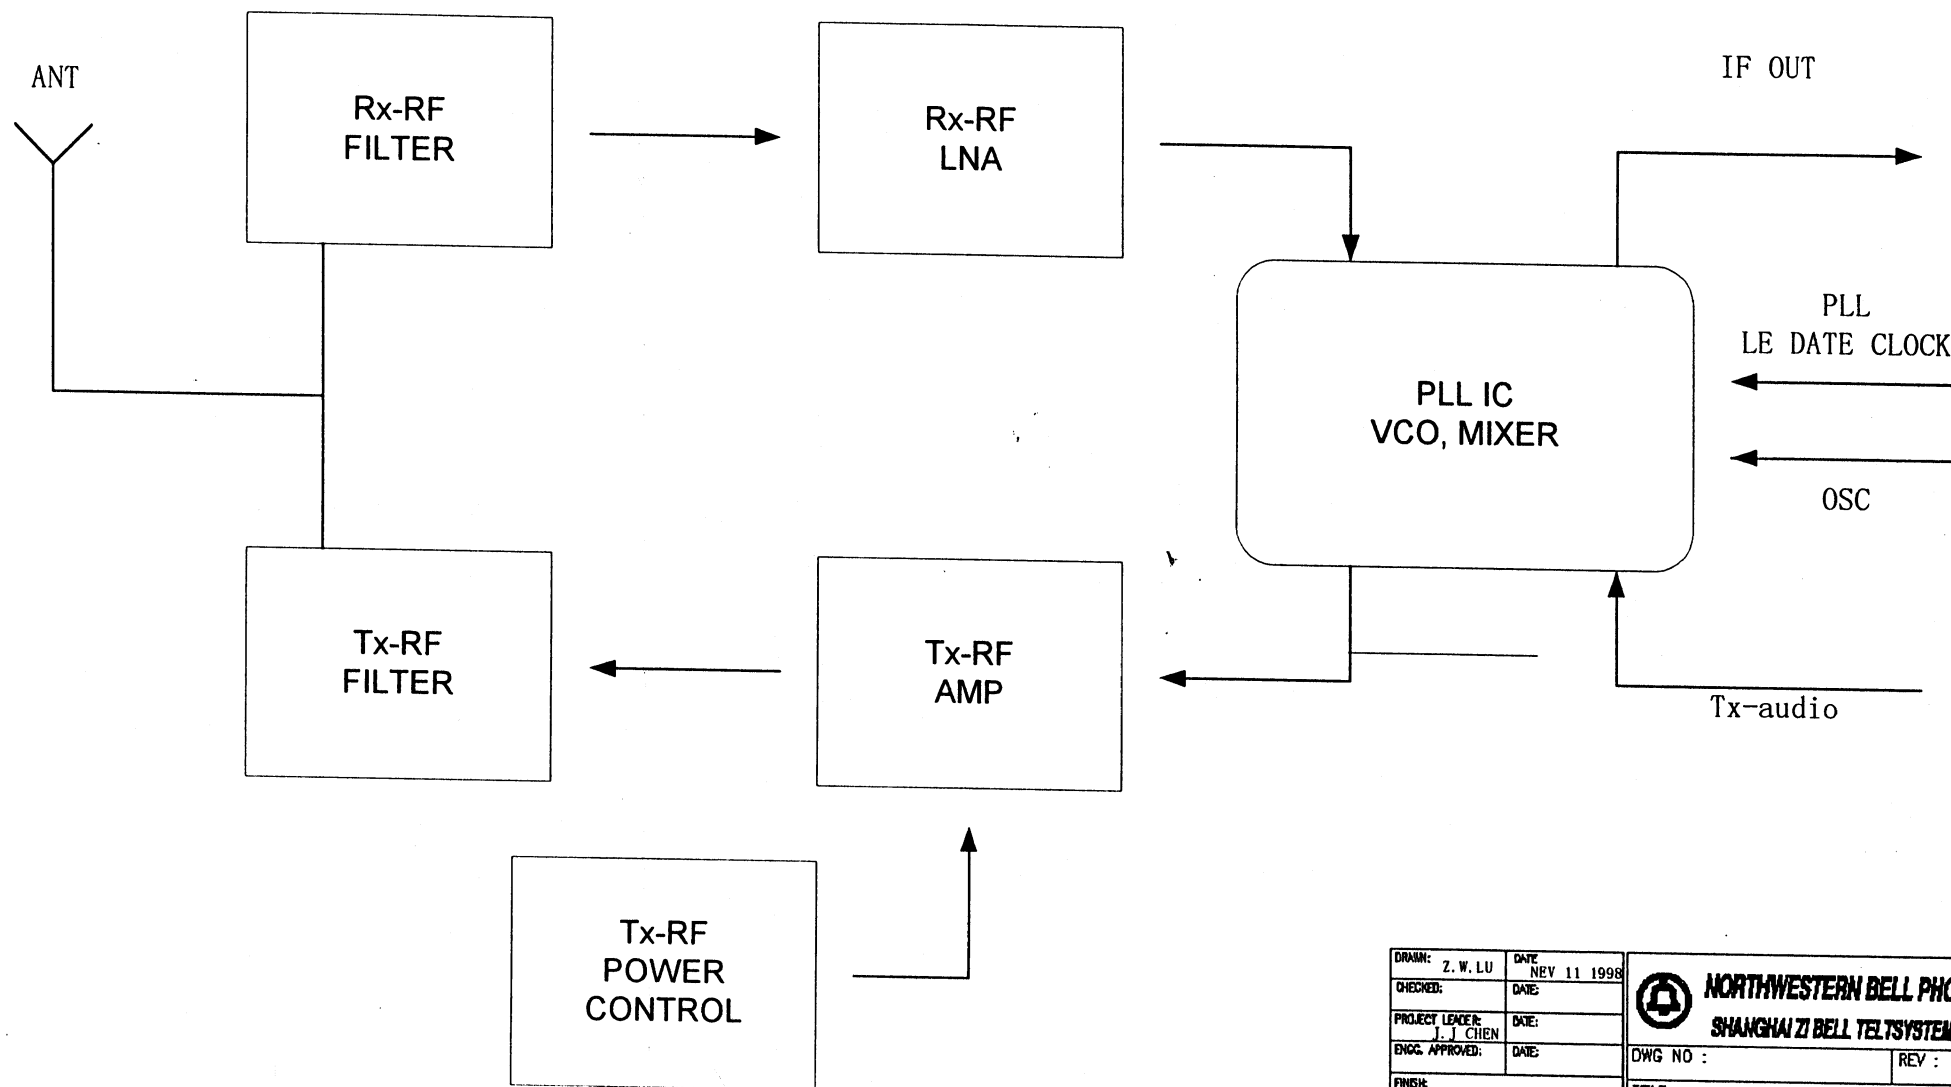

DRAWN: Z. W. LU	DATE: NOV 11 1998	 NORTHWESTERN BELL PHONES SHANGHAI ZI BELL TELTSYSTEM INC.	
CHECKED:	DATE:		
PROJECT LEADER: J. J. CHEN	DATE:		
ENGG. APPROVED:	DATE:		
FINISH:		DWG NO :	REV :
WATERMARK:		TITLE : BS IF-AUDIO BLOCK DIAGRAM	
FIRST USED ONE		SCALE :	SHEET 1 OF 1

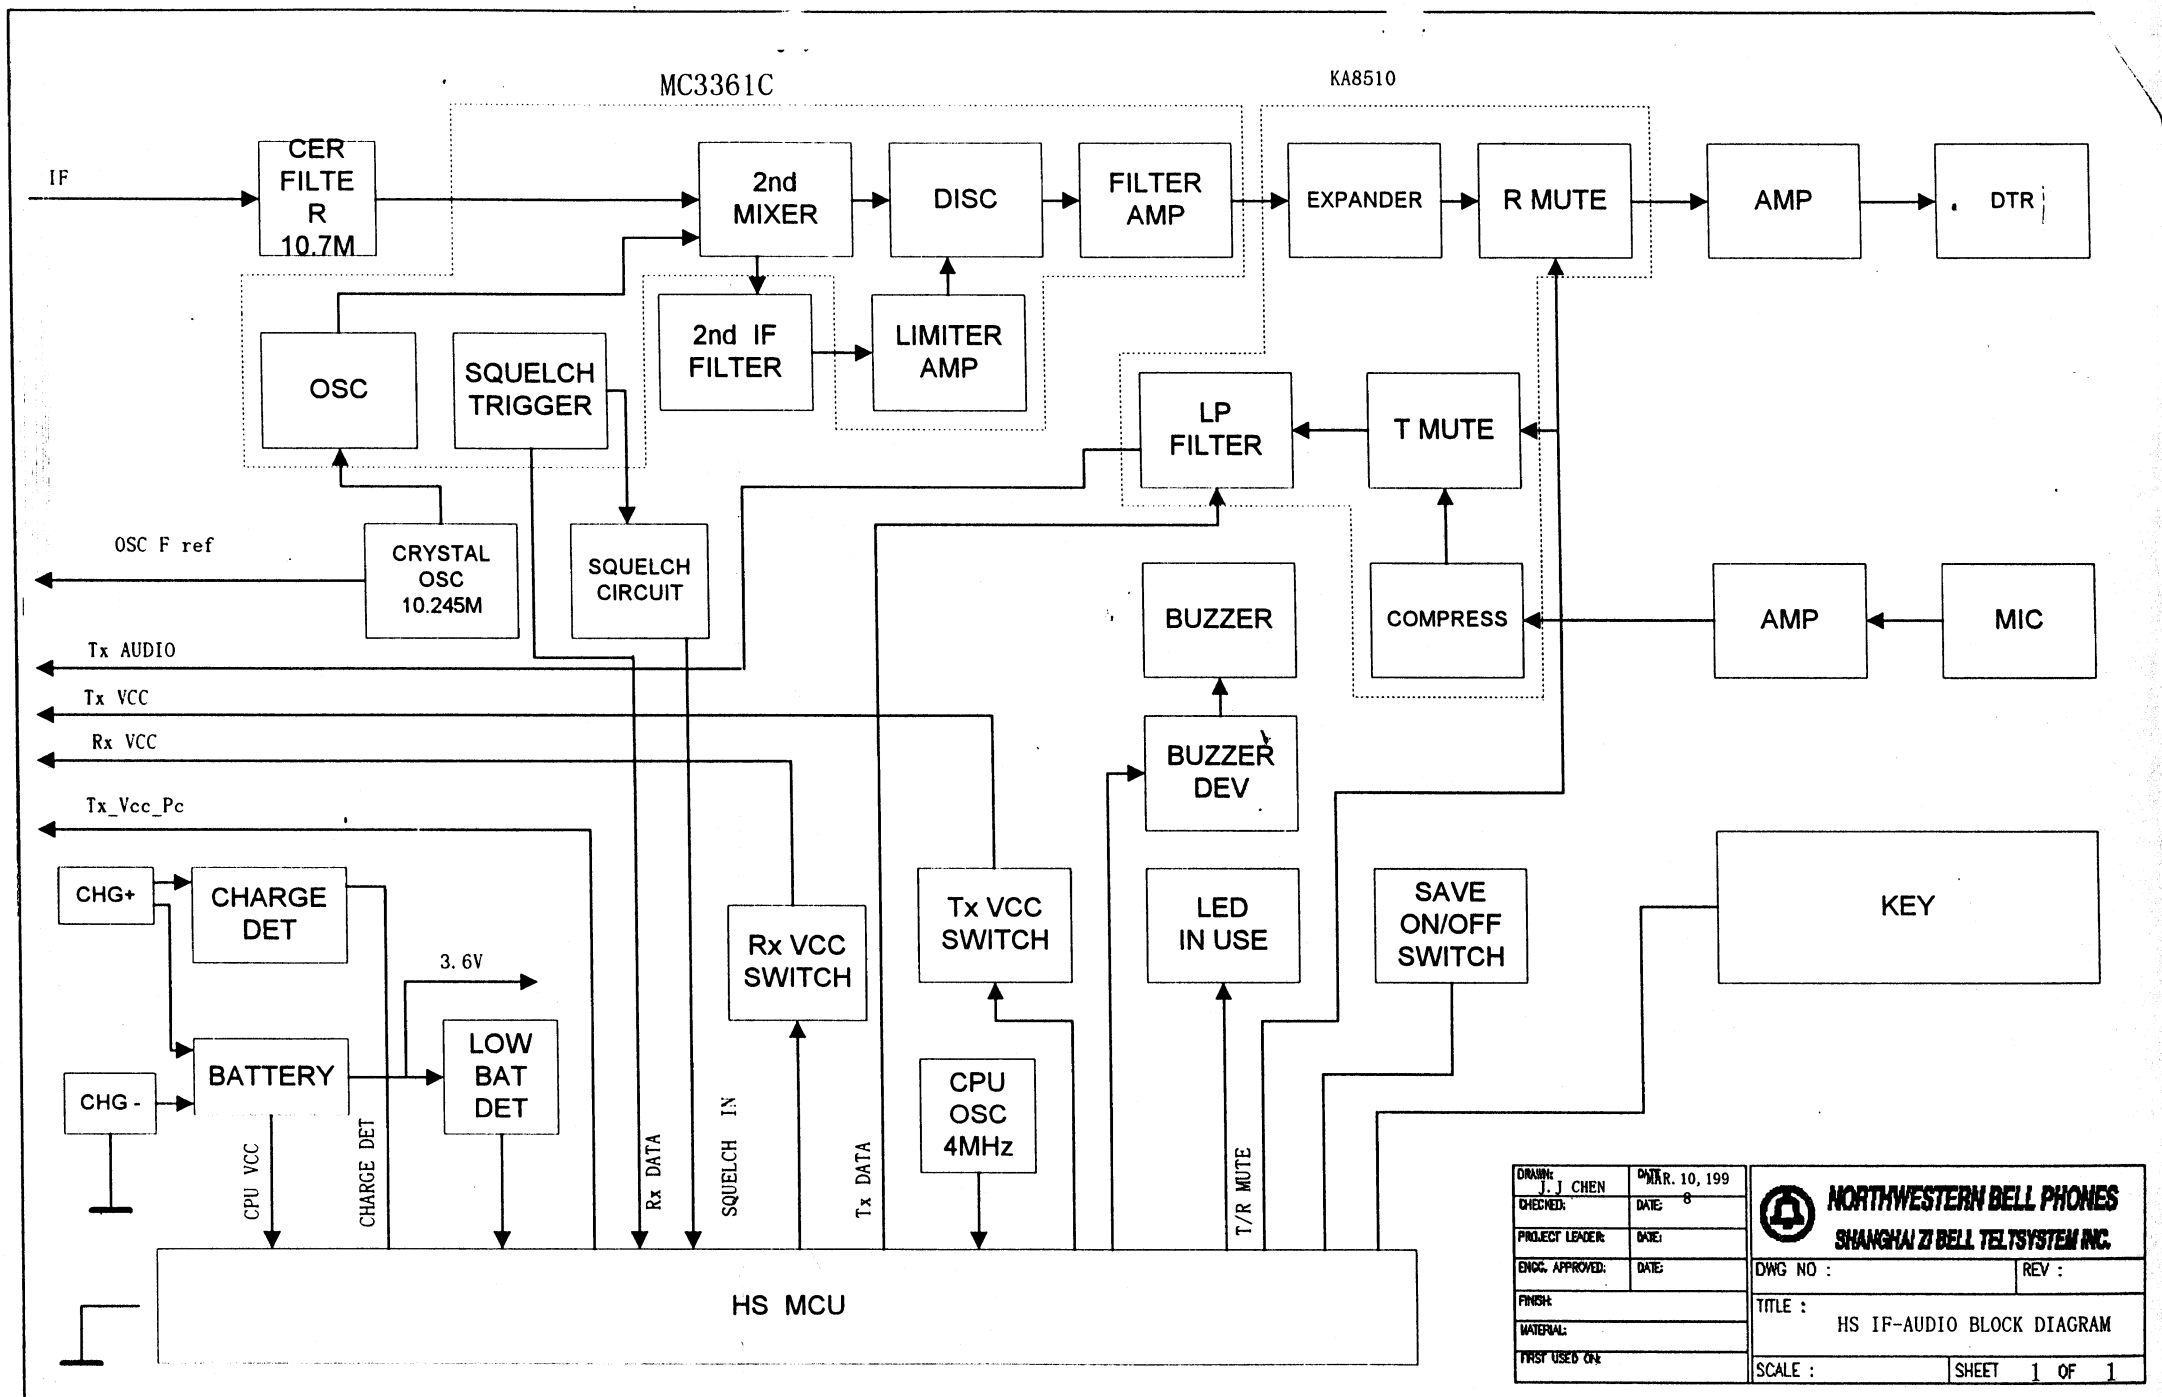

DRAWN: J. J. CHEN	DATE: MAR. 10, 199	 NORTHWESTERN BELL PHONES SHANGHAI ZI BELL TELSYSTEM INC.
CHECKED:	DATE: 8	
PROJECT LEADER:	DATE:	
ENGC. APPROVED:	DATE:	
FINISH:		
MATERIAL:		DWG NO : _____ REV : _____
TITLE :		HS IF-AUDIO BLOCK DIAGRAM
FIRST USED ON:		SCALE : _____ SHEET 1 OF 1