



Exhibit 1 – ID Label/Location Information

**SpectraPoint Wireless LLC
Customer Premises Equipment Roof Unit**

FCC ID: NNSRTU2000-99

Model Number: RTU2000-28-2

Information Provided in this Exhibit

a) Label Drawings

SpectraPoint Wireless drawing 3214978 is the artwork for the CPE Roof Unit ID labels. Sheet 1 of this drawing (shown on page 2 of this exhibit) contains notes pertaining to the labels and sheet 5 (shown on page 3 of this exhibit) contains the artwork for the -004 label.

b) CPE Roof Unit Top Assembly Drawings



SpectraPoint Wireless drawing 3215390 sheet 1, shown on page 4 of this exhibit, is a drawing for the CPE Roof Unit. The location of the label is shown on this drawing.

APPLICATION		REVISIONS			
NEXT ASSY	USED ON				
3219675	3658	REV	DESCRIPTION	DATE	APPR
3215390-001		-	INITIAL RELEASE	8-May-98	M.Robertson
		A	CHG PER ECN 24106	24-Jul-98	M.Robertson
		B	CHG PER ECN 24249	30-Apr-99	L.Hanna
		C			

- NOTES:
- 1. LABELS AND MARKINGS MUST BE UL APPROVED
 - 2. MATERIAL: METAL PHOTO, METAL TO BE .02-.03 MIL THK WITH (3M 468) ADHESIVE BACKING
 - 3. LABEL LIFE MUST BE MINIMUM OF 10 YEARS
 - 4. UNLESS SPECIFIED, TEXT SHALL BE ARIAL FONT, 8 PT, COLOR BLACK: LABEL BORDERS SHALL BE 1.5 PT
 - 5 REFER TO UL TYPE R LISTING MARK INFORMATION TO REPLACE REFERENCE U.S. AND CANADA UL SYMBOLS WITH APPROPRIATE REGISTERED MARKS
 - 6 LABEL PART NUMBERS PLACED ON LABELS SHALL BE IN ARIAL FONT, 8 PT, COLOR BLACK. LABEL PART NUMBER SHALL BE LOCATED IN LOWER RIGHT HAND CORNER
 - 7. UPPER AND LOWER CASE AND BOLD TEXT SHALL REFLECT TEXT STIPULATION AS SHOWN
 - 8 DOTTED BOXES SHALL BE HORIZONTALLY ALIGNED WITH ADJACENT TEXT; BOX SIZES SHALL BE .25 X 1.00 INCH (H X W); ADJUST APPROPRIATE TEXT VERTICALLY AS NEEDED
 - 9. LABELS MUST BE SELF-EXTINGUISHING AND EQUAL TO OR EXCEED 94V-0 FLAMMABILITY REQUIREMENTS
 - 10. LABELS SHALL BE SUITABLE TO OUTDOOR CONDITIONS; MUST BE UV RESISTANT AND ENDURE -20C TO 50C TEMPERATURE RANGES
 - 11 ENSURE SYMBOL HAS AN EQUILATERAL TRIANGLE AND ENLARGED EXCLAMATION MARK VERTICALLY AND HORIZONTALLY CENTERED
 - 12. BAG AND TAG EACH CONFIGURATION PER ORDER PRIOR TO SHIPMENT

TOLERANCES USE UNLESS SPECIFIED OTHERWISE					
DIMENSIONS ARE IN INCHES		.XX = ±.03		.XXX = ±.010	
ANGLES ±1°					
ORIGINATOR J.Shelton		20-Mar-98		SPECTRAPOINT WIRELESS, LLC RICHARDSON, TEXAS	
ENGINEERING M.Robertson		20-Mar-98			
CM K.Chatterton		8-May-98			
		TITLE LABEL, PRODUCT ROOFTOP UNIT			
SIZE A		CAGE CODE 0AAU6		DRAWING NO. 3214978-000	
SCALE NONE		SHEET 1 OF 5		REV C	

MODEL:	3214978-003	FORMAL_RELEASE	1.0+
DRAWING:	3214978-000	FORMAL_RELEASE	1.8+
	FILE NAME	RELEASE LEVEL	PDM VERSION

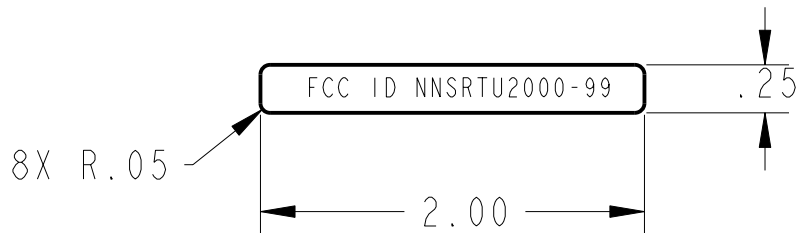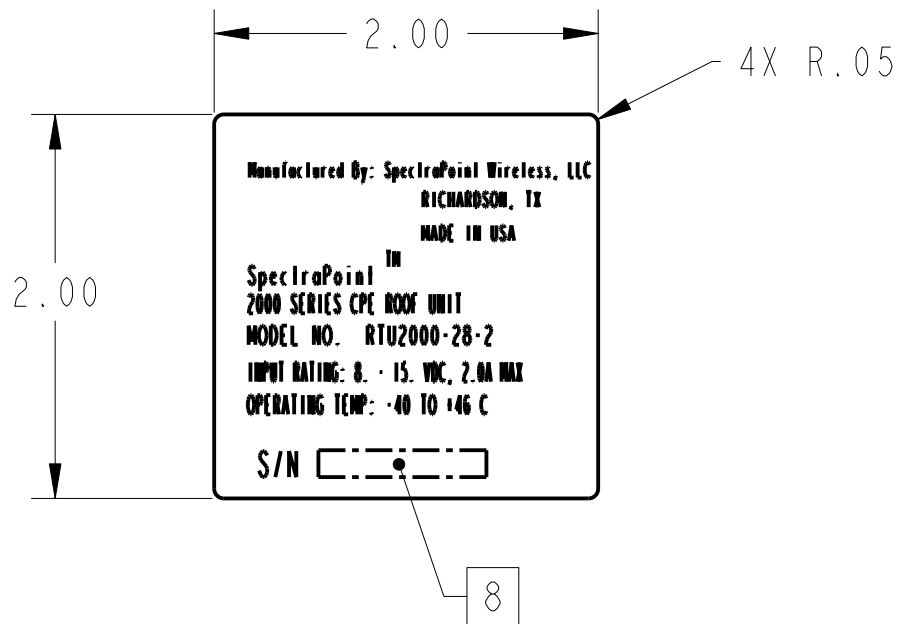

CONFIGURATION -004
 GENERAL CONFIGURATION
 CPE ANTENNA ASSEMBLY

SPECTRAPPOINT WIRELESS, LLC Richardson, Texas	CAGE CODE 0AAU6	SIZE A	SCALE 1/1	DRAWING NO. 3214978-000	SHEET 5 OF 5	REV C
--	--------------------	-----------	--------------	----------------------------	-----------------	----------

