

REVISION HISTORY				
REV	DESCRIPTION	BY/DATE	ECO NO.	APPROVED
AAA	RELEASE TO PRODUCTION FROM JCI DWG. AND PART 1709792 REV. 4	CDP 1/14/14	-	-

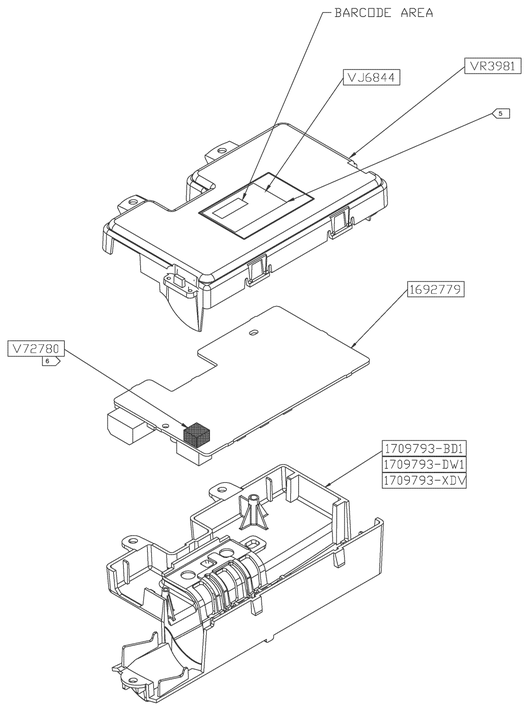

VIEW FOR REFERENCE ONLY

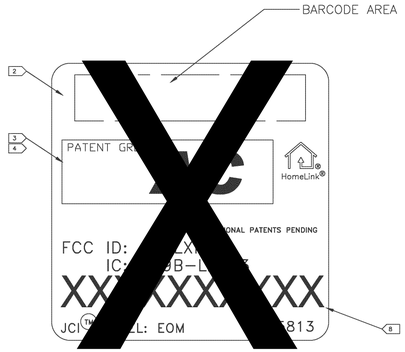

NOTES:

1. ENCLOSE POPULATED PCB INTO HOUSINGS AS SHOWN.
2. ~~ASSEMBLER TO PRINT LABEL INFORMATION AS SHOWN, USING ADHESIVE LABEL SALLES BUT IN SEL OF MATERIAL.~~
3. ~~REFER TO LATEST REVISION FOR DRAWING 1635474 FOR ACTUAL PATENT NUMBERS OF THE PATENT GROUP INDENTIFIED.~~
4. ~~VAL OUS PATENT NUMBERS TO FILL SPACE AVAILABLE, BUT NATION / ORGANIZATION OF ORIGIN LEGENDS MUST BE MAINTAINED FOR CORRESPONDING PATENT NUMBERS AS SHOWN ON LATEST FLOATING DRAWING ISSUED.~~
5. PLACE BARCODE/PATENT LABEL IN THE UPPERMOST CORNER OF SCRIBE LINE TOWARDS CONNECTOR AS INDICATED, WITH BAR CODE AREA ORIENTED AS SHOWN. DO NOTCOVER HOLES OR MARKINGS ON HOUSING.
6. PLACE FOAM ON SECONDARY SIDE OF PCB ASSEMBLY AT LOCATION INDICATED. DO NOT COVER TEST POINTS.
7. MUST COMPLY WITH TEST SPECIFICATION TD-ELE-081.
8. FOR EACH ASSEMBLY, PRINT THE CORRESPONDING CHRYSLER NUMBER FROM THE ASSEMBLY NUMBER TABLE.

FOR BILL OF MATERIALS FOR ASSEMBLIES SEE THE FOLLOWING ELECTRONIC FILES INCLUDED IN THE ASSEMBLY DATA RELEASE PACKAGE:

ASSEMBLY NUMBER	REVISION	ELECTRONIC FILE NAME	CHRYSLER PART NUMBER
1709792-BD1	4	1709792-BD1_4_BOM.XLS	1HT94BD1AA
1709792-DW1	4	1709792-DW1_4_BOM.XLS	1HT94DW1AA
1709792-XDV	4	1709792-XDV_4_BOM.XLS	1HT94XDVAA

REVISION BLOCK						
REV	ENG ORD	DESCRIPTION	P.C.N.	BY	DATE	BY
1		RELEASE FOR PRODUCTION	2664726	BS	21AUG07	EDICT
2		REVISED AND REDRAWIN ASM'S REV'D FOR HSG CHANGE	3015604	BS	12MAY08	EDICT
3		ASSEMLBLIES REVISIONED FOR REVISION TO HOUSING AND LABEL P/N CHANGE.	4271162	BS	14APR10	EDICT
4		REVISED FOR PCB ASM UPREV	5942069	BS	31JUL12	EDICT

JOHNSON CONTROLS
AUTOMOTIVE SYSTEMS GROUP INTERIORS

NAME	ELECTRONIC ASSEMBLY
PROJECT	04.5 LX/WK EOM HMLK III
DRWN. BY	BRET SUNNERVILLE 21AUG07
CHKD. BY	KEITH VANLIERE 21AUG07
CUSTOMER	CHRYSLER
ENGR. APPR.	BRYAN THIEME 21AUG07
SCALE	NONE
SHEET	1 OF 1
SIZE	D
TOOL NO. REF.	
DATA FORMAT	ACAD
DWG. NO.	1709792
REV	X

ELECTRONICS STD. UNLESS OTHERWISE SPECIFIED
THIRD ANGLE PROJECTION IAW ANSI Y14.5M 1982
DO NOT SCALE
X.X DECIMAL ± 0.040 [± 1.0]
X.XX DECIMAL ± 0.020 [± .50]
X.XXX DECIMAL ± 0.006 [± .15]
ANGULAR ± 2° 0'
DRAFT ANGLES NOTED
DIMENSIONS ARE IN INCHES WITH EQUIVALENT MILLIMETERS SHOWN IN BRACKETS.
SUBSTANCE USE RESTRICTION: THE GLOBAL AUTOMOTIVE DECLARABLE SUBSTANCES LIST (SEE HTTP://WWW.GADSL.ORG) REGARDING PROHIBITED AND DECLARABLE SUBSTANCES APPLIES TO ALL MATERIALS USED IN THIS PART.


8 7 6 5 4 3 2 1

RELEASED - JCI CONFIDENTIAL Approver: Bussis, Mark - 06AUG2012

QTY	QTY	QTY	ITEM	DESCRIPTION	JCI PART NO.	GENTEX PART NO.
1	1	1	5	BUMPER, 9.525 X 9.525 X 6.3 RV	V72780	427-0031-000
1	1	1	4	HSG, LX PCB UPR	VR3981	340-1355-000
1			3	HSG ASM, LX O/C LWR HMLK - XDV		625-0976-000
	1		3	HSG ASM, LX O/C LWR HMLK - DW1		625-0968-000
		1	3	HSG ASM, LX O/C LWR HMLK - BD1	1709793	625-0965-000
1	1	1	2	LABEL STOCK, 1.5 X 1.5	VJ6844	375-0898-000
+	+	+	+	~~PCB ASM, LX/WK EOM HMLK3~~	~~1692779~~	~~605-5590-001~~

QTY	QTY	QTY	ITEM	DESCRIPTION	JCI PART NO.	GENTEX PART NO.
		1709792		JCI DRAWING NO.		
1709792-XDV	1709792-DW1	1709792-BD1		JCI PART NO.		
		FINAL ASM, CHRYSLER LX/WK EOM HMLK3, MY04.5		JCI DESCRIPTION		
1HT94XDVAA	1HT94DW1AA	1HT94BD1AA		CHRYSLER PART NO.		
AAA	AAA	AAA		REV.		
960-0238	960-0239	960-0187		GENTEX PART NO.		

PRELIMINARY

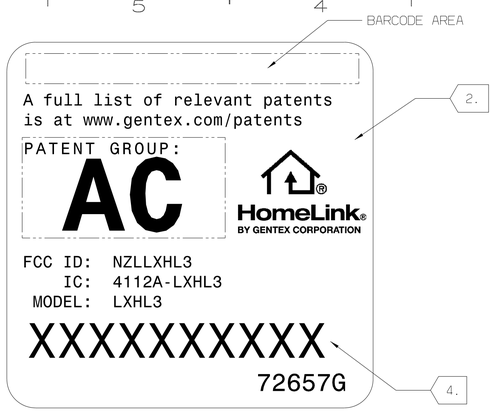

LABEL VIEW
SCALE: 4:1

GENTEX CORPORATION
600 NORTH CENTENNIAL ST
ZEELAND, MICHIGAN 49464
(616) 772-1800

TITLE: FINAL ASM, LX/WK EOM HMLK3, MY04.5

NVS. SPECIFIES FEATURES REQUIRING SPECIAL CONSIDERATION. SEE CONTROL PLAN.
INTERPRET DIMENSIONS AND TOLERANCE PER ASME Y14.5M - 1994

THIRD ANGLE PROJECTION

SIZE	DWG NO.	REV
D	960-Z	AAA
MATERIAL: SEE DWG		MASS (CALCULATED): NA
DRAWN BY: CPOLLACK		DATA FORMAT: CATIA V5
SCALE: na	DATE: 1/28/2014	SHEET: 1 OF 1