


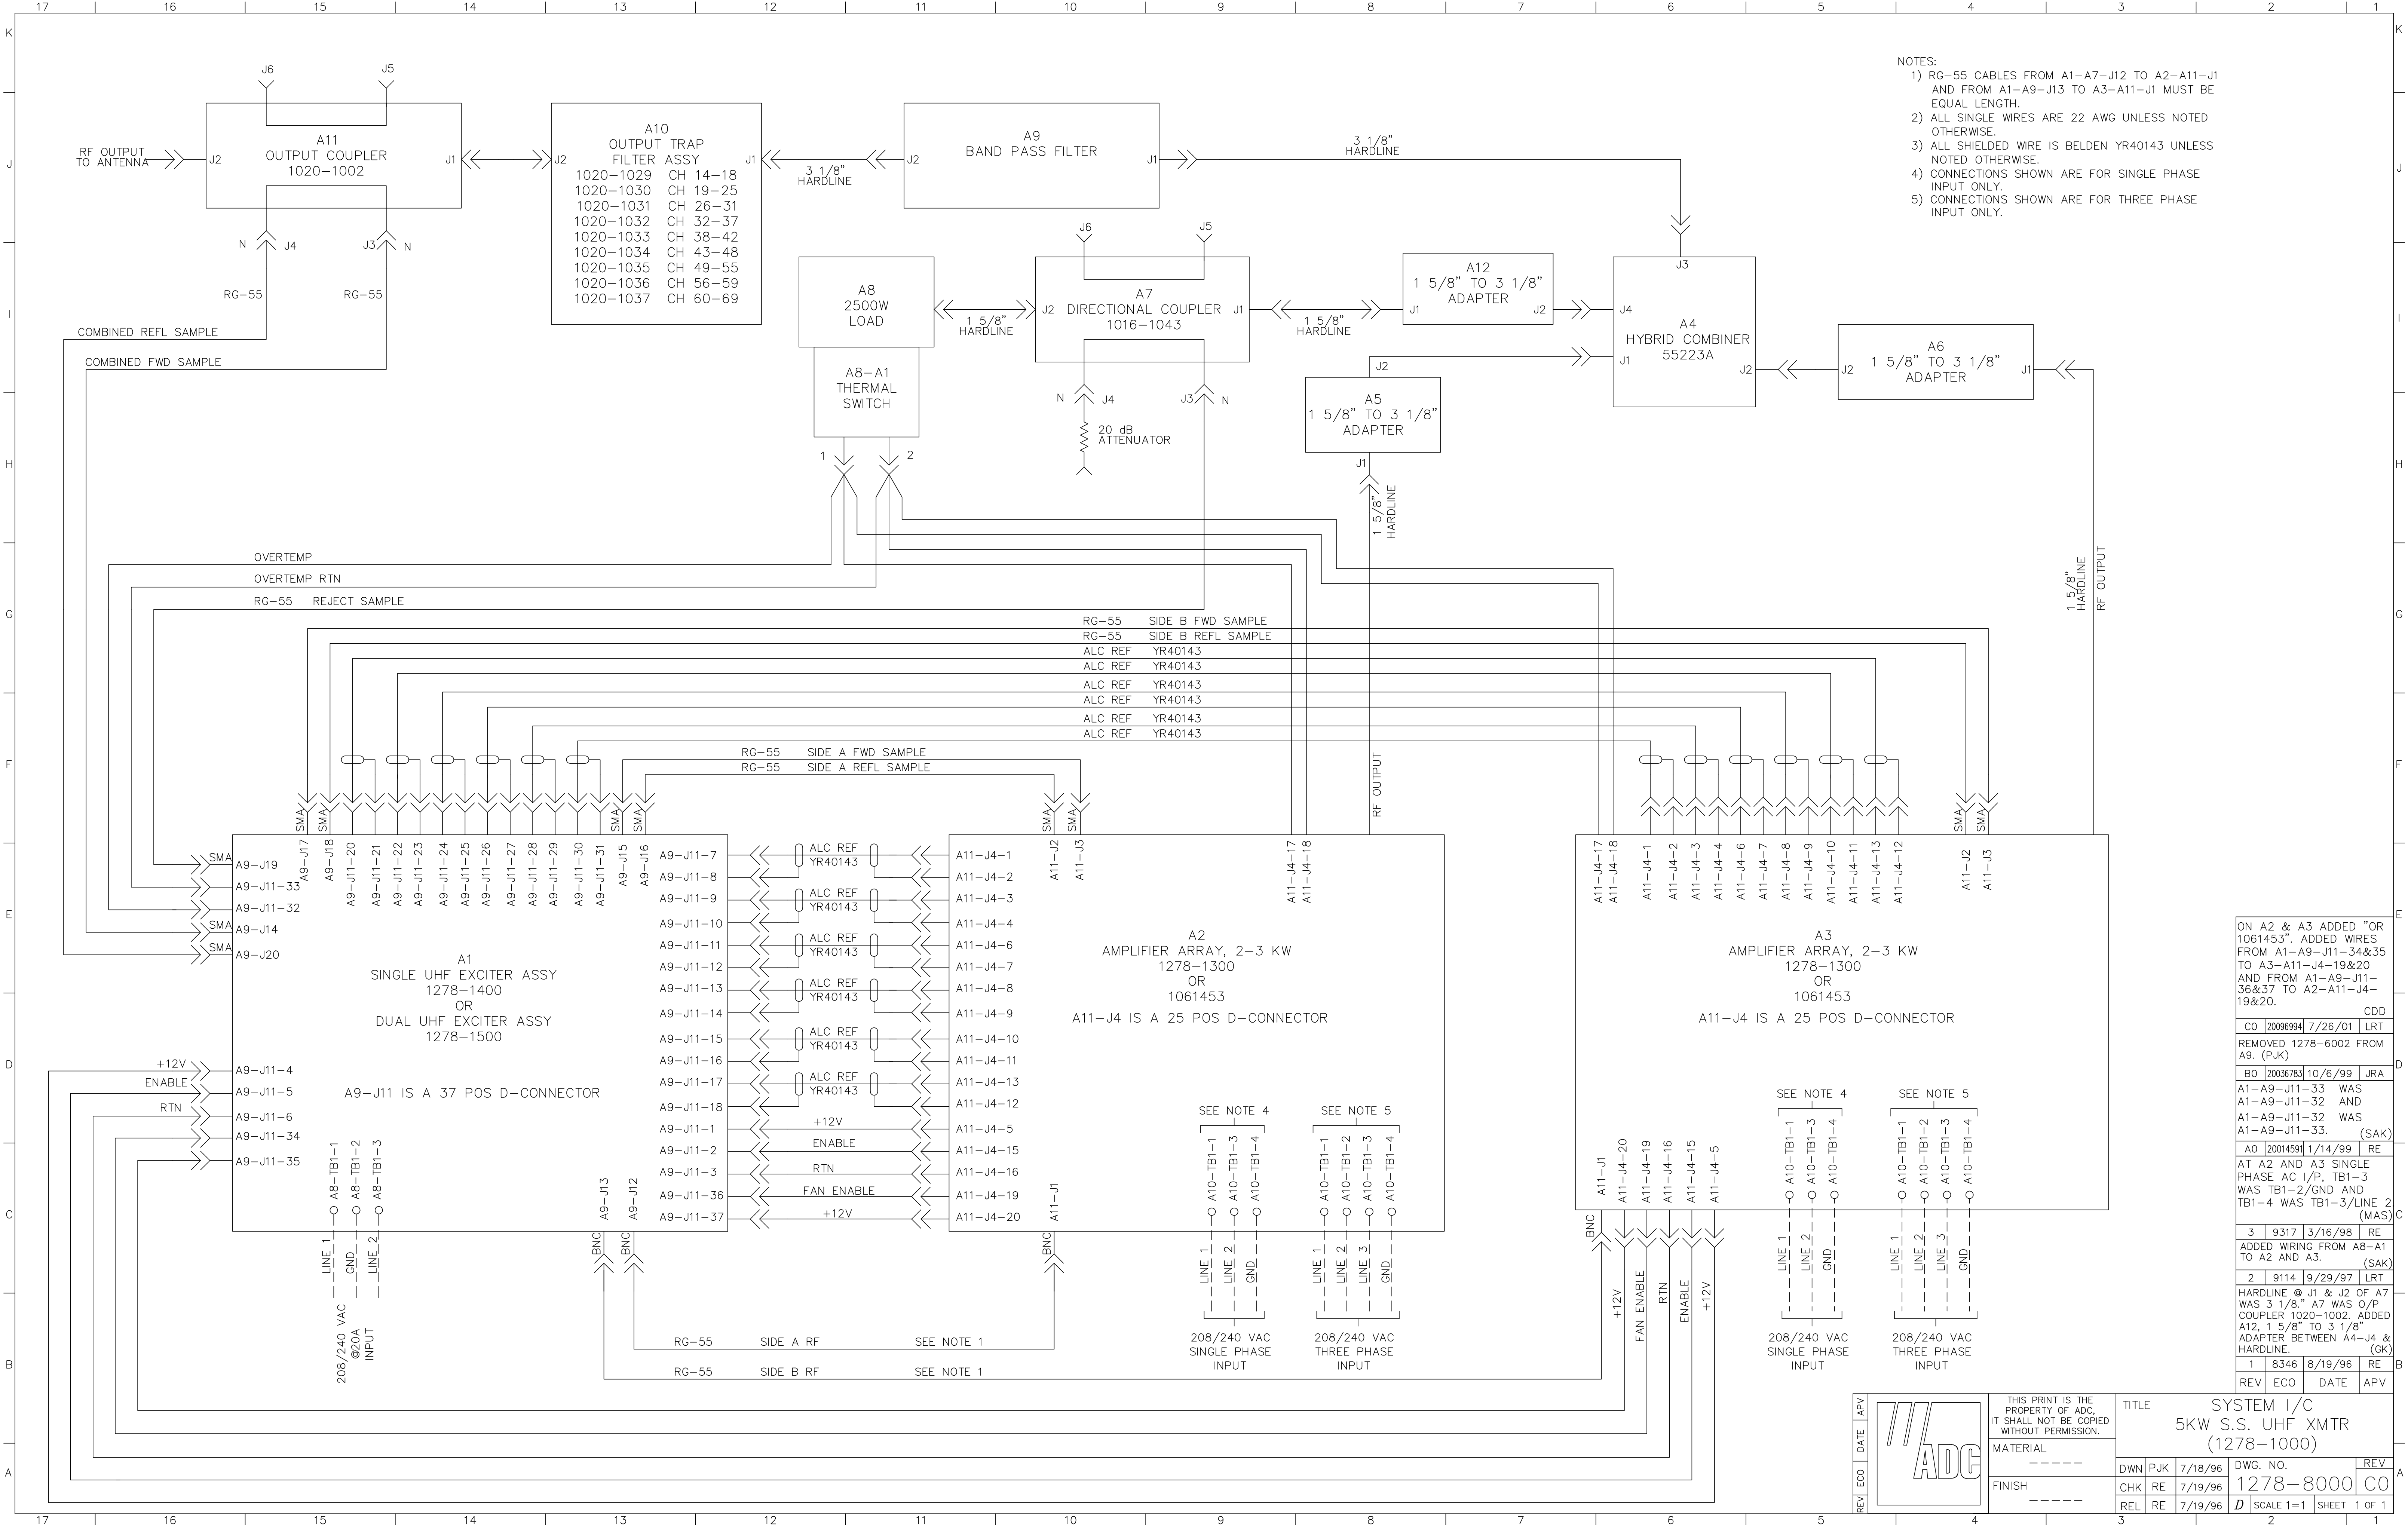

ON A2 & A3 ADDED "OR 1061453". ADDED WIRES FROM A1-A9-J11-34&35 TO A3-A11-J4-19&20 AND FROM A1-A9-J11-36&37 TO A2-A11-J4-19&20.				CDD
CO	20086994	7/26/01	LRT	
REMOVED 1278-6002 FROM A9. (PJK)				
BO	20036783	10/6/99	JRA	
A1-A9-J11-33 WAS A1-A9-J11-32 AND A1-A9-J11-32 WAS A1-A9-J11-33. (SAK)				
AO	20014591	1/14/99	RE	
AT A2 AND A3 SINGLE PHASE AC I/P, TB1-3 WAS TB1-2/GND AND TB1-4 WAS TB1-3/LINE 2 (MAS)				
3	9317	3/16/98	RE	
ADDED WIRING FROM A8-A1 TO A2 AND A3. (SAK)				
2	9114	9/29/97	LRT	
HARDLINE @ J1 & J2 OF A7 WAS 3 1/8". A7 WAS O/P COUPLER 1020-1002. ADDED A12, 1 5/8" TO 3 1/8" ADAPTER BETWEEN A4-J4 & HARDLINE. (GK)				
1	8346	8/19/96	RE	
REV	ECO	DATE	APV	

REV	ECO	DATE	APV		THIS PRINT IS THE PROPERTY OF ADC. IT SHALL NOT BE COPIED WITHOUT PERMISSION.				TITLE			
					MATERIAL				SYSTEM I/C			
					FINISH				5KW S.S. UHF XMTR (1278-1000)			
DWN	PJK	7/18/96			CHK	RE	7/19/96		DWG. NO.	1278-8000	REV	
REL	RE	7/19/96							SCALE 1=1	SHEET	1 OF 1	