
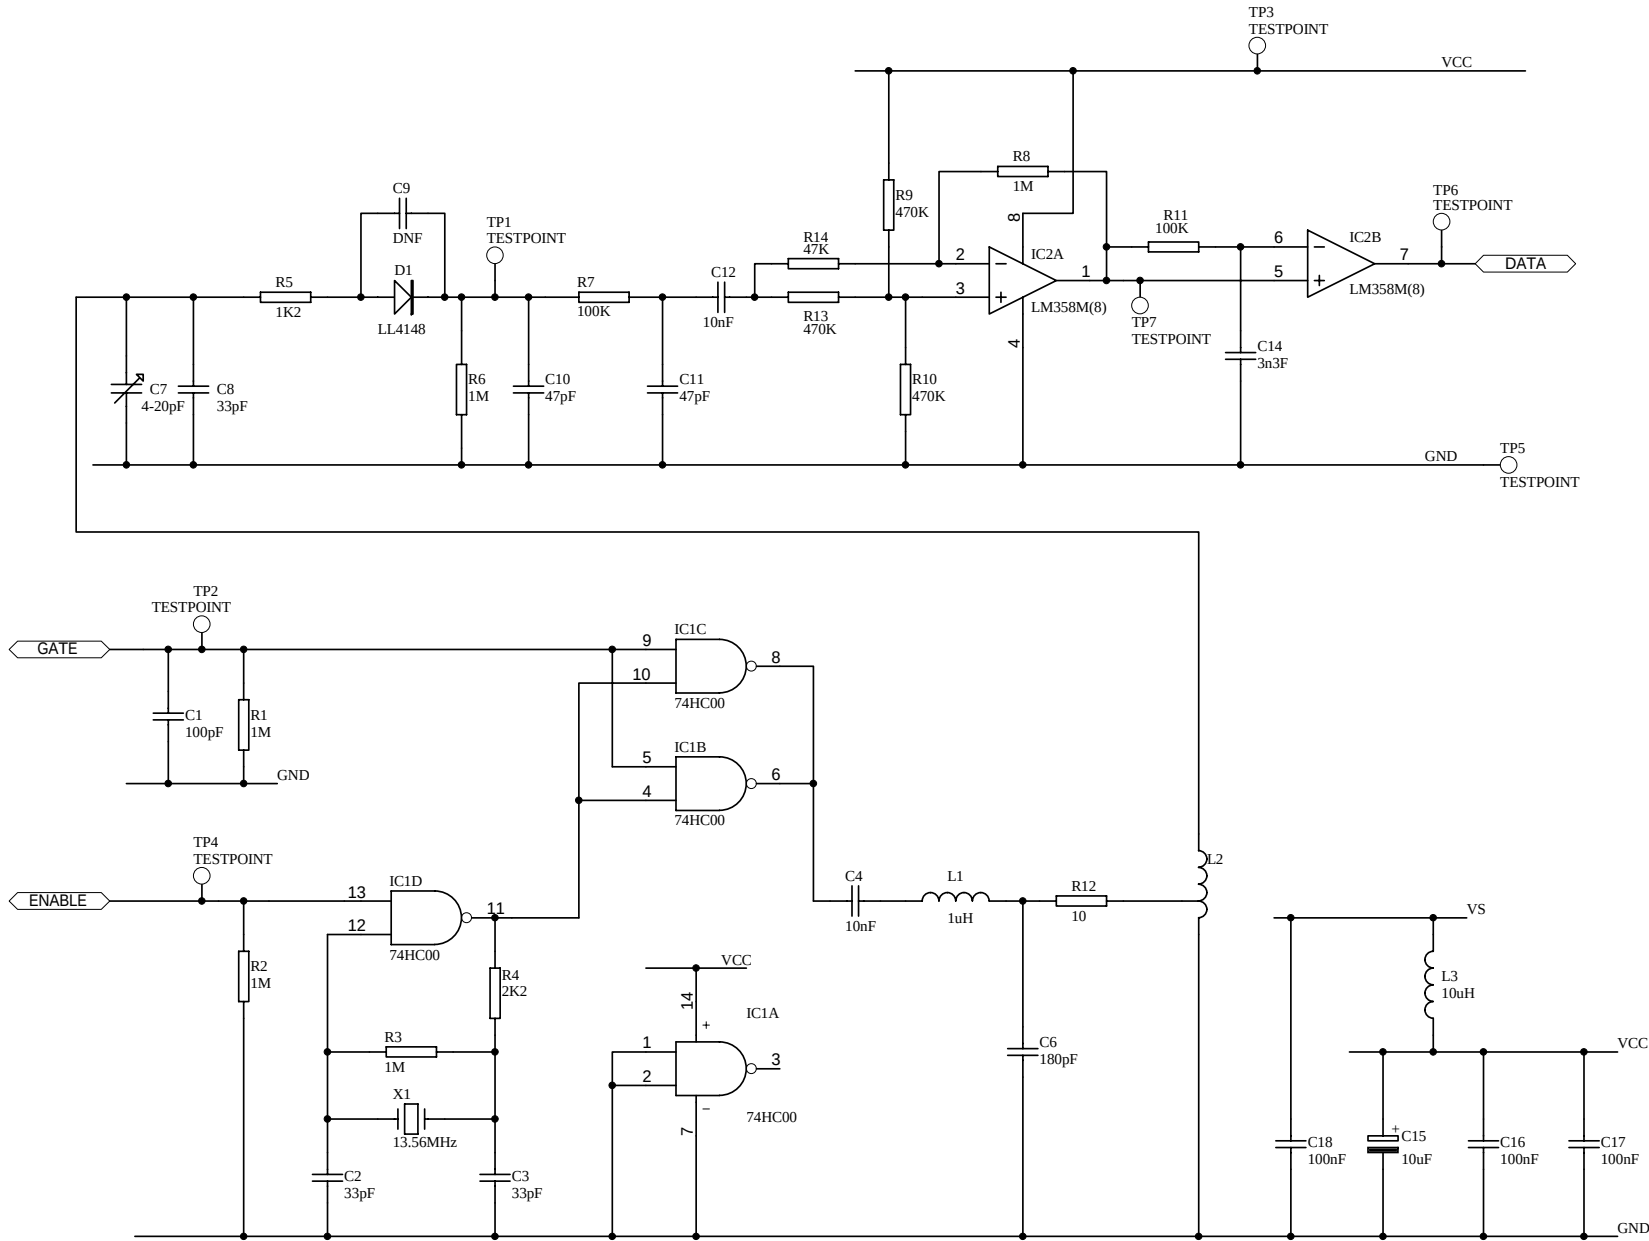


External Connections

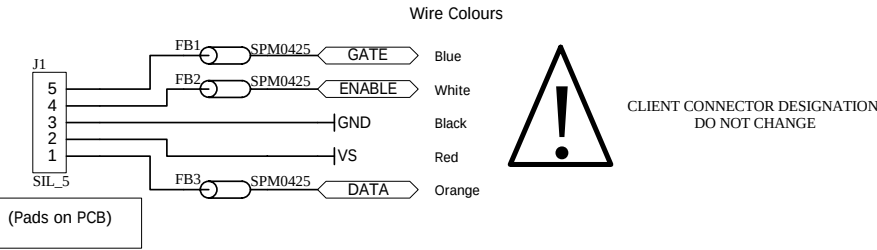

INNOVISION RESEARCH & TECHNOLOGY plc  
ASH COURT, 23 ROSE STREET,  
WOKINGHAM, BERKS, RG40 1XS  
T +44 (0) 118 979 2000  
F +44 (0) 118 979 1500  
www.innovision-group.com

© INNOVISION R&T plc.

THIS DRAWING IS SUPPLIED UNDER THE TERMS  
OF THE CONFIDENTIALITY AGREEMENT SIGNED  
BETWEEN INNOVISION AND YOU. THE DESIGN  
APPEARING HEREON MUST NOT BE DISCLOSED  
WHOLLY OR PARTIALLY TO THIRD PARTIES OR  
FEATURES OF THE DESIGN INCORPORATED  
INTO PROJECTS WITHOUT THE WRITTEN  
CONSENT OF INNOVISION.

PROJECT:  
**MAITAI**

COMMENTS:

|                                       |        |         |                                 |            |
|---------------------------------------|--------|---------|---------------------------------|------------|
| File:<br>F2021-1115-01.Sch            |        |         | Printed:<br>15:48:14 9-Jun-2006 |            |
| 01                                    | -      | CREATED | ATH                             | 09-JUN-06  |
| ISS                                   | ECR No | REV     | SIGNED                          | DATE       |
| Drawn: A T HILLS                      |        |         | Date: 09-JUN-06                 |            |
| Eng: A T HILLS                        |        |         | Date: 09-JUN-06                 |            |
| PM: C P BROOKS                        |        |         | Date: 09-JUN-06                 |            |
| TITLE:<br>MAITAI SMT READER SCHEMATIC |        |         |                                 | Size<br>A3 |
| DRG No:<br>F2021-1115                 |        |         | Sheet: 1 of 1                   |            |

125/5/0105 - A3