


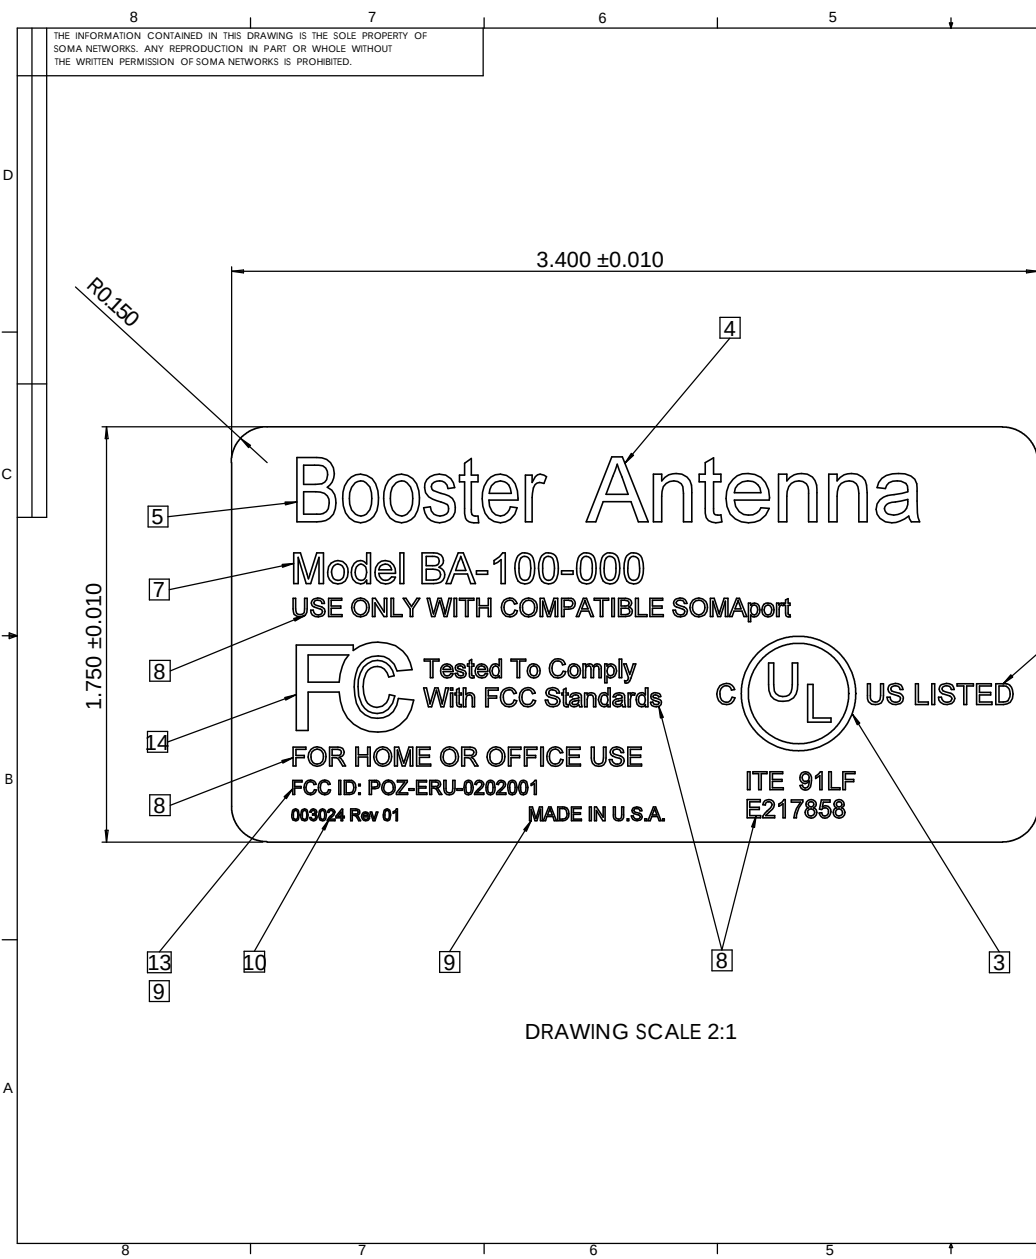

DRAWING SCALE 2:1

REVISIONS			
INCORP.	REV.	DESCRIPTION	DATE
-	01	INITIAL RELEASE PER ECO-01221	SEE ECO

- MARK VENDOR NAME, LABEL DESIGNATION, AND SOMA NETWORKS PART NUMBER ON EACH SHEET OF LABELS.
- BACKGROUND TO BE DARK GRAY (PANTONE COLOR 432C) LETTERING AND GRAPHICS TO BE SILVER.
- REFER TO APPROPRIATE AGENCY LISTING MARK INFORMATION TO REPLACE REFERENCE SYMBOLS WITH APPROPRIATE REGISTERED MARKS.
- FONT: ARIAL 28 POINT
- FONT: ARIAL NARROW 28 POINT
- FONT: ARIAL 13 POINT
- FONT: ARIAL 9 POINT
- FONT: ARIAL 8 POINT
- FONT: ARIAL 6 POINT
- FONT: ARIAL 5 POINT
- LABEL CONSTRUCTION TO CONSIST OF A 0.010" THICK POLYCARBONATE LABEL STOCK WITH A 0.002" THICK 3M #467 PRESSURE SENSITIVE ADHESIVE. LABEL MUST BE A COMPONENT MARKING AND LABELING SYSTEM APPROVED BY UL AND CSA FOR THE FOLLOWING CONDITIONS:
 - OUTDOOR
 - TEMPERATURE RANGE: -40C TO +55C WHEN AFFIXED TO GE CYCOLOY C6200 (PC/ABS BLEND)
- APPROVED SOURCES OF SUPPLY: BAY AREA LABELS
- PRINT "PENDING FCC APPROVAL" AT NOTED LOCATION.
- PLACE FCC LOGO (FCCEMBLM.GIF) IN NOTED LOCATION.

ITEM NO.	PART OR IDENTIFYING NO.	NOMENCLATURE OR DESCRIPTION	MATERIAL SPECIFICATION	QTY REQD
PARTS LIST				
UNLESS OTHERWISE SPECIFIED DIMENSIONS ARE IN INCHES TOLERANCES ARE: FRACTIONS DECIMALS ANGLES ± .XX ± .XX +.1 XXX ± .XXX		CAD GENERATED DRAWING. DO NOT MANUALLY UPDATE		
		APPROVALS	DATE	
		DRAWN	Minden 04/16/2002	
		CHECKED		
MATERIAL		RESP ENG	Minden 04/16/2002	
FINISH		MFG ENG		
NEXT ASSY USED ON		QUAL ENG		
APPLICATION		DO NOT SCALE DRAWING		
SOMA NETWORKS			LABEL, REGULATORY, U.S.A., ERU, PCS.	
			SIZE DWG. NO. 003024	REV. 01
			SCALE 2:1 CAD FILE	SHEET 1 OF 1

