
REVISIONS	
REV.	COMMENT
01	RELEASE PER EC-02859

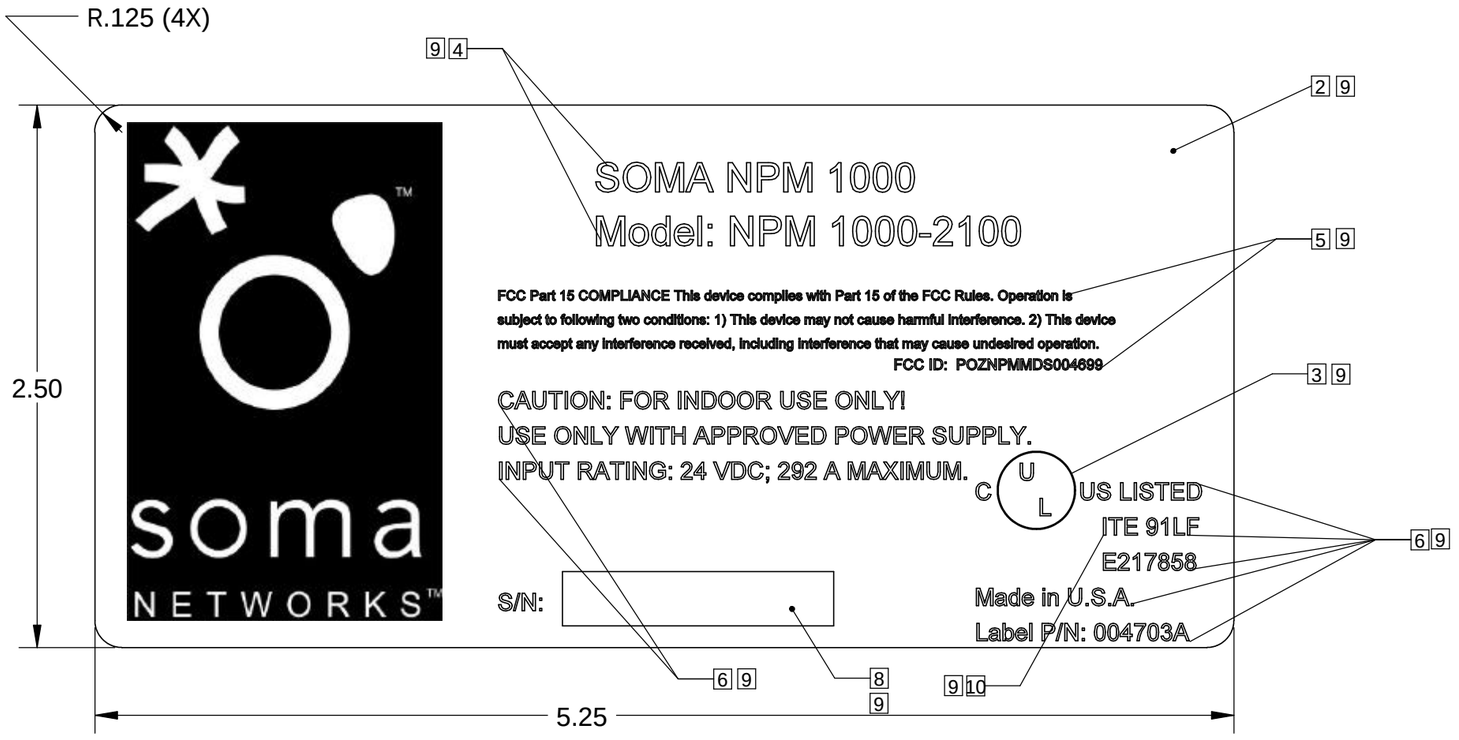

1. MARK VENDOR NAME, LABEL DESIGNATION, AND SOMA NETWORKS PART NUMBER ON EACH SHEET OF LABELS.

2. BACKGROUND TO BE BLACK. LETTERING AND GRAPHICS TO BE SOLID SILVER. BACKGROUND COLOR NOT SHOWN FOR TEXT CLARITY.

3. REFER TO APPROPRIATE AGENCY LISTING MARK INFORMATION TO REPLACE REFERENCE SYMBOLS WITH APPROPRIATE REGISTERED MARKS.

4. FONT: ARIAL 14 POINT

5. FONT: ARIAL 5 POINT

6. FONT: ARIAL 9 POINT

7. LABEL CONSTRUCTION TO CONSIST OF A 0.010" THICK POLYCARBONATE LABEL STOCK WITH A 0.005" THICK 3M 468 PRESSURE SENSITIVE ADHESIVE. LABEL MUST BE A COMPONENT MARKING AND LABELING SYSTEM APPROVED BY UL AND CSA FOR THE FOLLOWING CONDITIONS:

 -INDOOR

 - TEMPERATURE RANGE: -40C TO +55C WHEN AFFIXED TO POWDER COATED STEEL

8. SERIAL NUMBER LABEL TO BE AFFIXED AT INDICATED LOCATION.

9. REFERENCE DOCUMENT "004703A_01_ARTWORK_LABEL_REGULATORY_USA_NPM_24V_MMDS.AI" FOR LABEL LAYOUT AND COLORS.

10. "ITE 91LF / E217858" AT NOTED LOCATION.

SH 1 REV 01 004703A DWG. NO.

TITLE:

LABEL,REGULATORY,USA,NPM,24V,MMDS

soma NETWORKS

UNLESS OTHERWISE SPECIFIED:	DIMENSIONS ARE IN INCHES TOLERANCES: ANGULAR: ±1° ONE PLACE DECIMAL ±.1 TWO PLACE DECIMAL ±.01 THREE PLACE DECIMAL ±.005	**PROPRIETARY AND CONFIDENTIAL** THE INFORMATION CONTAINED IN THIS DRAWING IS THE SOLE PROPERTY OF SOMA NETWORKS, INC. ANY REPRODUCTION IN PART OR AS A WHOLE WITHOUT THE WRITTEN PERMISSION OF SOMA NETWORKS IS PROHIBITED.
MATERIAL:		
FINISH:		

	NAME	DATE
DRAWN	jcrim	8/14/2003
ENG APPR.	Checked By	8/14/2003

SIZE	DWG. NO.	REV
B	004703A	01

SCALE: 2:3	DO NOT SCALE DRAWING	SHEET 1 OF 1