



May Compost labels. All labels that appear on the BLM-XX product. Note the Met label is a markup. The actual label is purchase from Met. Labs

FONT HEIGHT @ FULL SIZE = .075
 CERT, ESD, PN BLOCKS DRAWN USING 1 INCH FONT HEIGHT

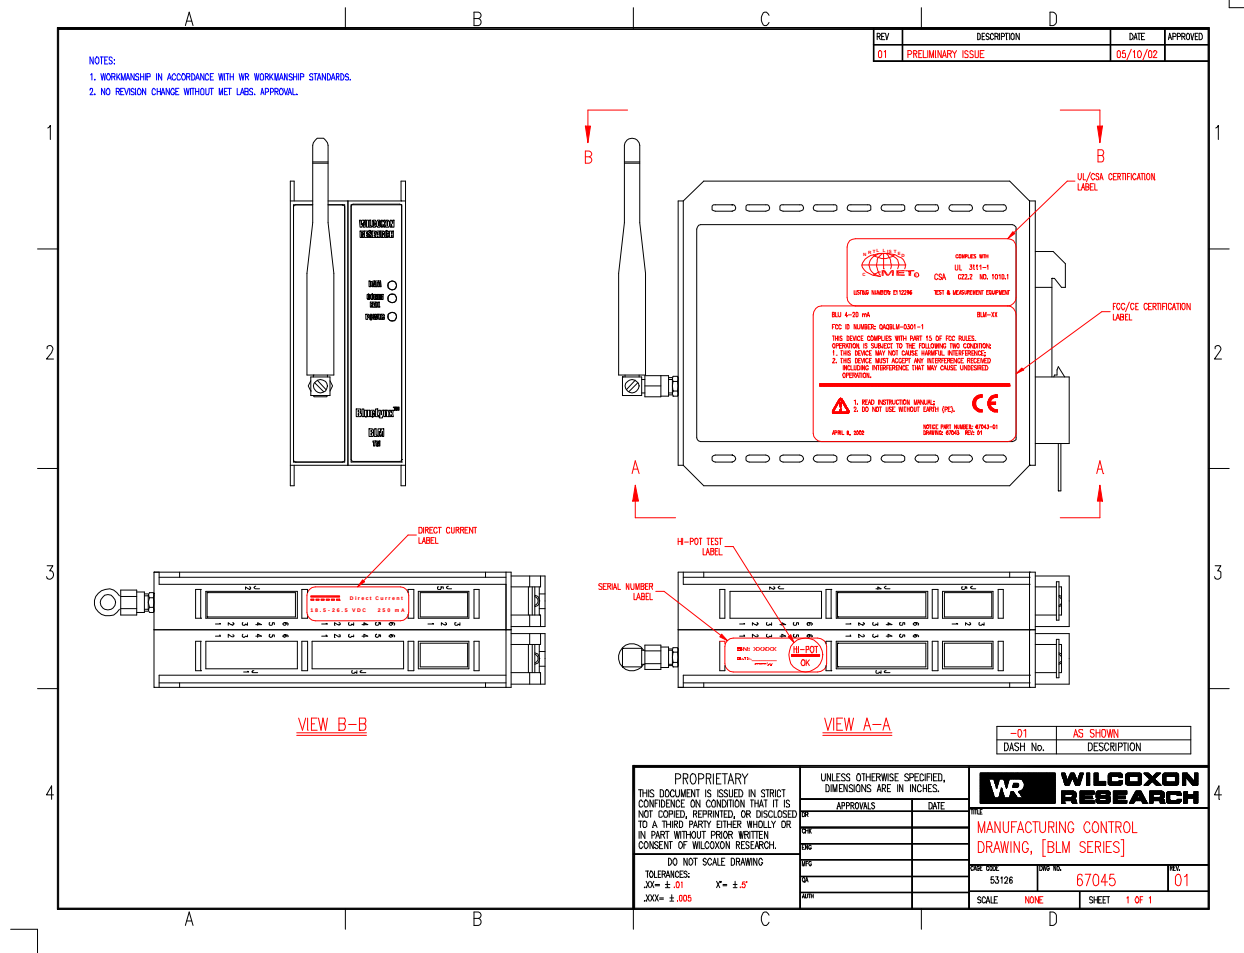


Drawing Number labels/67054.wmf

FONT HEIGHT @ FULL SIZE = .075
CERT, ESD, PN BLOCKS DRAWN USING 1 INCH FONT HEIGHT

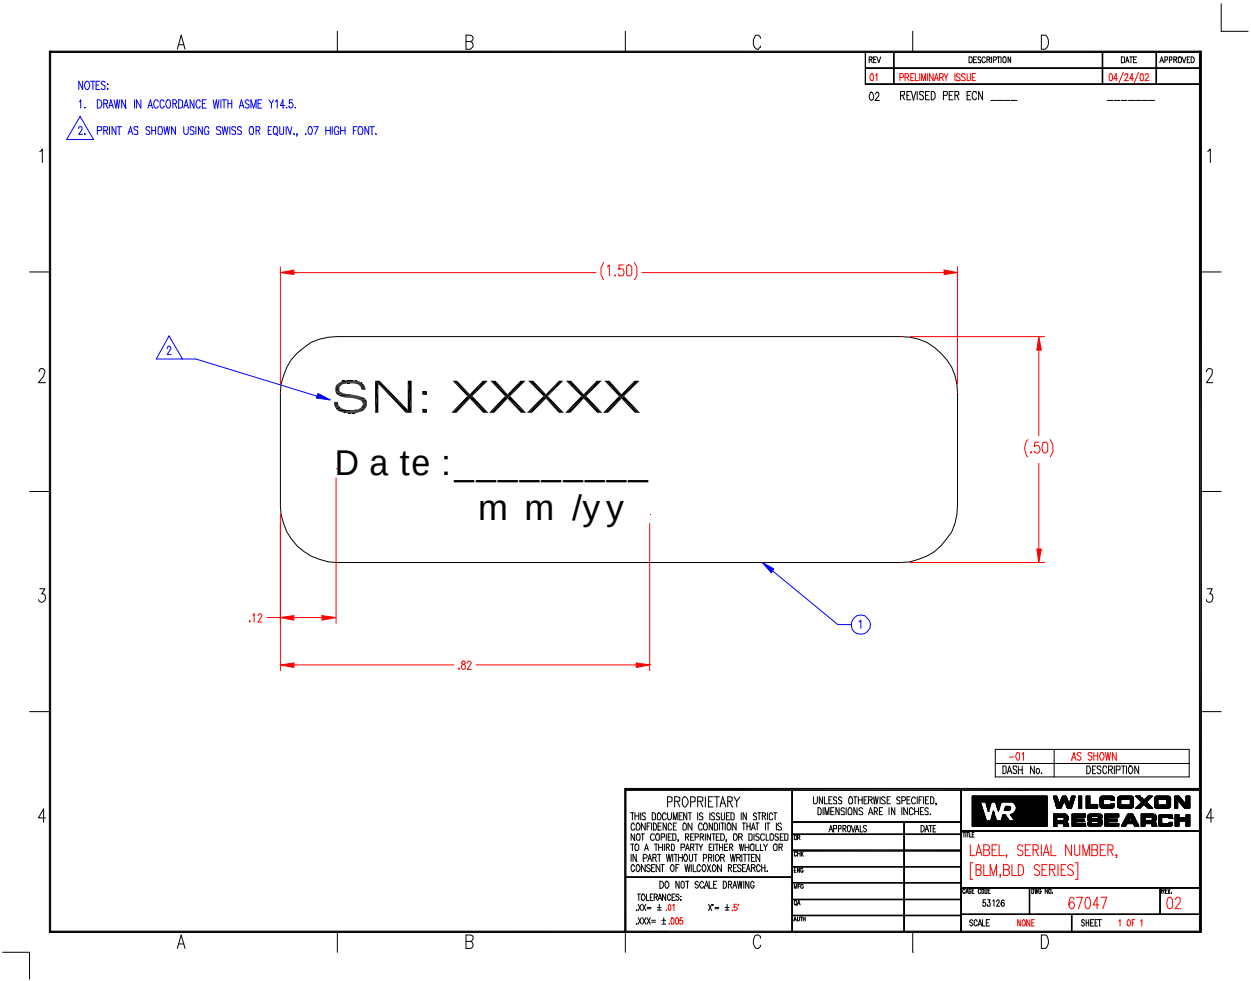

Drawing number: labels/67047.wmf (date , Serial number label)

FONT HEIGHT @ FULL SIZE = .075
CERT, ESD, PN BLOCKS DRAWN USING 1 INCH FONT HEIGHT

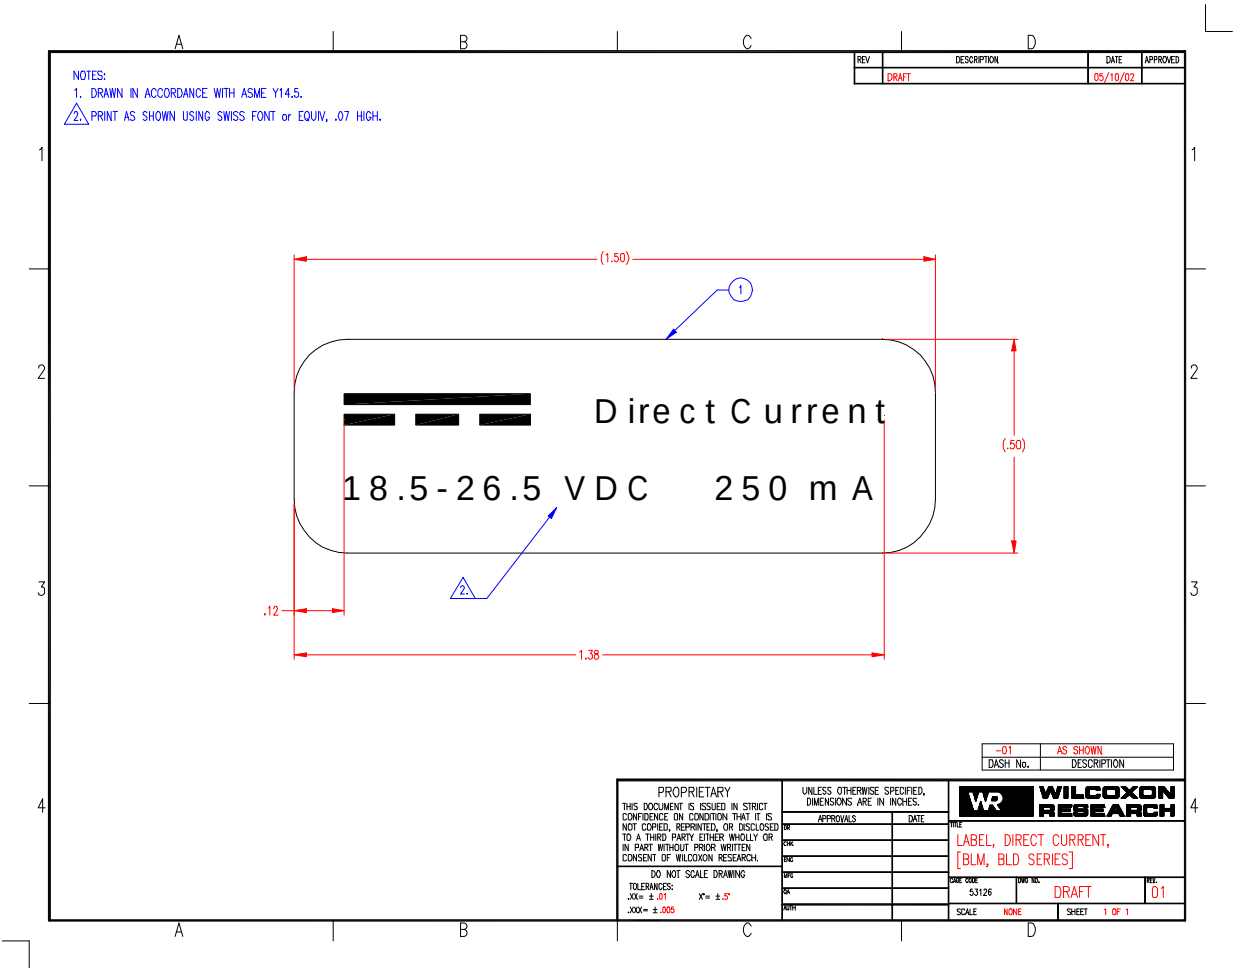

Drawing Number: label/direct-current .wmf(Power, DC indicator)

REV	DESCRIPTION	DATE	APPROVED
X	X	X	X

NOTES:

1. DRAWN IN ACCORDANCE WITH ASME Y14.5.

2. NO REVISION CHANGE WITHOUT MET LABS APPROVAL.

PROPRIETARY THIS DOCUMENT IS ISSUED IN STRICT CONFIDENCE ON CONDITION THAT IT IS NOT COPIED, REPRINTED, OR DISCLOSED TO A THIRD PARTY EITHER WHOLLY OR IN PART, WITHOUT PRIOR WRITTEN CONSENT OF WILCOXON RESEARCH. DO NOT SCALE DRAWING TOLERANCES: XX" = ± .XX XXX" = ± .XXX X" = ± .X	UNLESS OTHERWISE SPECIFIED, DIMENSIONS ARE IN INCHES. <table border="1" style="width: 100%; border-collapse: collapse;"> <thead> <tr> <th colspan="2">APPROVALS</th> <th>DATE</th> </tr> </thead> <tbody> <tr> <td>DRN</td> <td></td> <td>DATE</td> </tr> <tr> <td>CHK</td> <td></td> <td>DATE</td> </tr> <tr> <td>ENG</td> <td></td> <td>DATE</td> </tr> <tr> <td>MFG</td> <td></td> <td>DATE</td> </tr> <tr> <td>QA</td> <td></td> <td>DATE</td> </tr> <tr> <td>CERT</td> <td></td> <td>DATE</td> </tr> </tbody> </table>	APPROVALS		DATE	DRN		DATE	CHK		DATE	ENG		DATE	MFG		DATE	QA		DATE	CERT		DATE	WILCOXON RESEARCH TITLE_1 TITLE_2 <table border="1" style="width: 100%; border-collapse: collapse;"> <tr> <td style="width: 30%;">DATE CODE</td> <td style="width: 30%;">DWG_NO</td> <td style="width: 40%;">REV</td> </tr> <tr> <td style="text-align: center;">53126</td> <td style="text-align: center;">DWG_NO</td> <td style="text-align: center;">REV</td> </tr> </table> <table border="1" style="width: 100%; border-collapse: collapse;"> <tr> <td style="width: 30%;">SCALE</td> <td style="width: 30%;">SHEET</td> <td style="width: 40%;">SHEET</td> </tr> </table>	DATE CODE	DWG_NO	REV	53126	DWG_NO	REV	SCALE	SHEET	SHEET
APPROVALS		DATE																														
DRN		DATE																														
CHK		DATE																														
ENG		DATE																														
MFG		DATE																														
QA		DATE																														
CERT		DATE																														
DATE CODE	DWG_NO	REV																														
53126	DWG_NO	REV																														
SCALE	SHEET	SHEET																														

Drawing No: 67044.wmf (met label)

REV	DESCRIPTION	DATE	APPROVED
X	X	X	X

NOTES:

1. DRAWN IN ACCORDANCE WITH ASME Y14.5.
2. MATERIAL: ALUMINUM FOIL, ADHESIVE BACKED, .005 INCH THICK.
ADHESIVE SHALL BE PERMANENT GRADE.
MATERIAL RATED AT 80°C MINIMUM.
3. FINISH: PMS 287 DARK BLUE ANODIZE.
4. ETCH ARTWORK PER MASTER PATTERN XXXXX.
5. PART TO BE FREE OF CREASES, FOLDS.

BLU 4-20 mA
BLM-XX

FCC ID NUMBER: QAQBLM-0301-1

THIS DEVICE COMPLIES WITH PART 15 OF FCC RULES.
OPERATION IS SUBJECT TO THE FOLLOWING TWO CONDITION:
1. THIS DEVICE MAY NOT CAUSE HARMFUL INTERFERENCE;
2. THIS DEVICE MUST ACCEPT ANY INTERFERENCE RECEIVED
INCLUDING INTERFERENCE THAT MAY CAUSE UNDESIRABLE
OPERATION.

1. READ INSTRUCTION MANUAL;
2. DO NOT USE WITHOUT EARTH (PE).

+ APRIL 9, 2002

R.12
(4X)

NOTICE PART NUMBER: 67043-01
 DRAWING: 67043 REV: 01

-01	AS SHOWN
DASH No.	DESCRIPTION

PROPRIETARY THIS DOCUMENT IS ISSUED IN STRICT CONFIDENCE ON CONDITION THAT IT IS NOT COPIED, REPRODUCED, OR DISCLOSED TO A THIRD PARTY EITHER WHOLLY OR IN PART, WITHOUT PRIOR WRITTEN CONSENT OF WILCOXON RESEARCH. DO NOT SCALE DRAWING TOLERANCES: XXX = ±.XX X" = ±.X"	UNLESS OTHERWISE SPECIFIED, DIMENSIONS ARE IN INCHES. <table border="1" style="width: 100%; border-collapse: collapse;"> <thead> <tr> <th colspan="2">APPROVALS</th> <th>DATE</th> </tr> </thead> <tbody> <tr> <td style="font-size: 0.8em;">BY</td> <td style="font-size: 0.8em;">DRN</td> <td style="font-size: 0.8em;">DATE</td> </tr> <tr> <td style="font-size: 0.8em;">BY</td> <td style="font-size: 0.8em;">CHK</td> <td style="font-size: 0.8em;">DATE</td> </tr> <tr> <td style="font-size: 0.8em;">BY</td> <td style="font-size: 0.8em;">ENG</td> <td style="font-size: 0.8em;">DATE</td> </tr> <tr> <td style="font-size: 0.8em;">BY</td> <td style="font-size: 0.8em;">MFG</td> <td style="font-size: 0.8em;">DATE</td> </tr> <tr> <td style="font-size: 0.8em;">BY</td> <td style="font-size: 0.8em;">QA</td> <td style="font-size: 0.8em;">DATE</td> </tr> <tr> <td style="font-size: 0.8em;">BY</td> <td style="font-size: 0.8em;">CERT</td> <td style="font-size: 0.8em;">DATE</td> </tr> </tbody> </table>	APPROVALS		DATE	BY	DRN	DATE	BY	CHK	DATE	BY	ENG	DATE	BY	MFG	DATE	BY	QA	DATE	BY	CERT	DATE	WILCOXON RESEARCH TITLE_1 TITLE_2 DATE CODE: 53126 SCALE: SCALE DWG_NO SHEET SHEET REV
APPROVALS		DATE																					
BY	DRN	DATE																					
BY	CHK	DATE																					
BY	ENG	DATE																					
BY	MFG	DATE																					
BY	QA	DATE																					
BY	CERT	DATE																					

Drawing number 67043 .wmf(FCC ID)

